
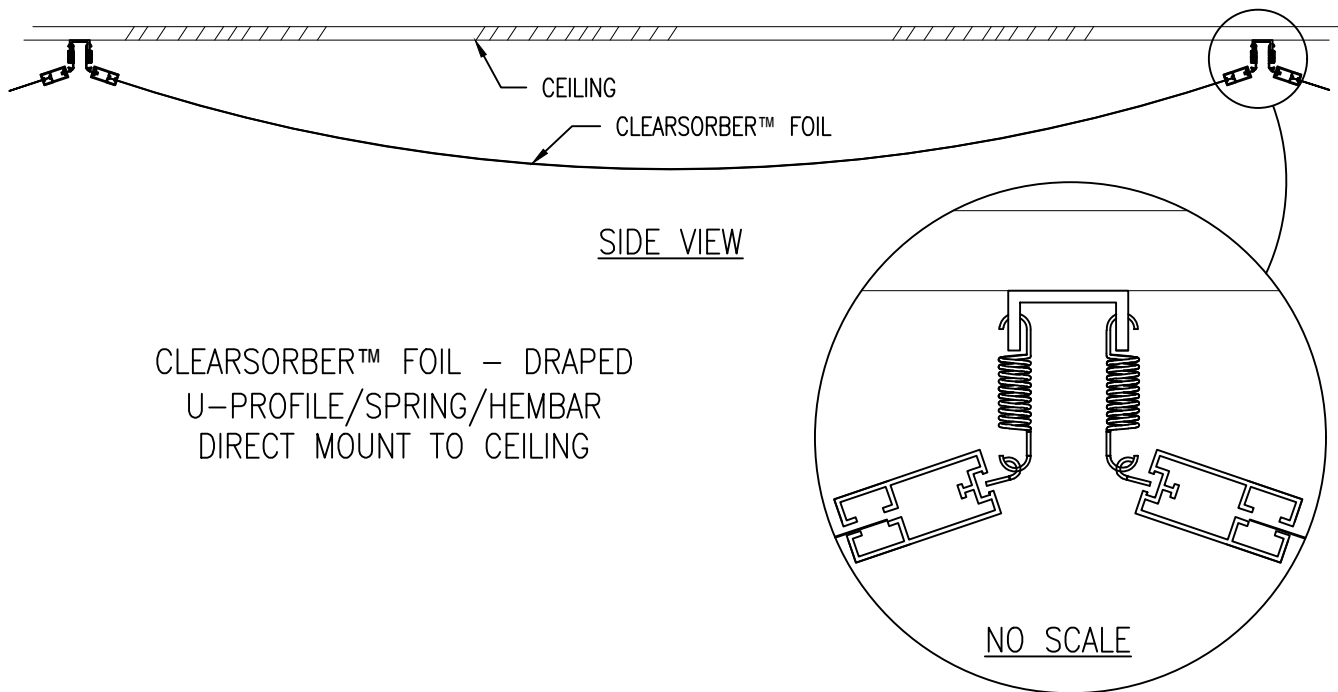


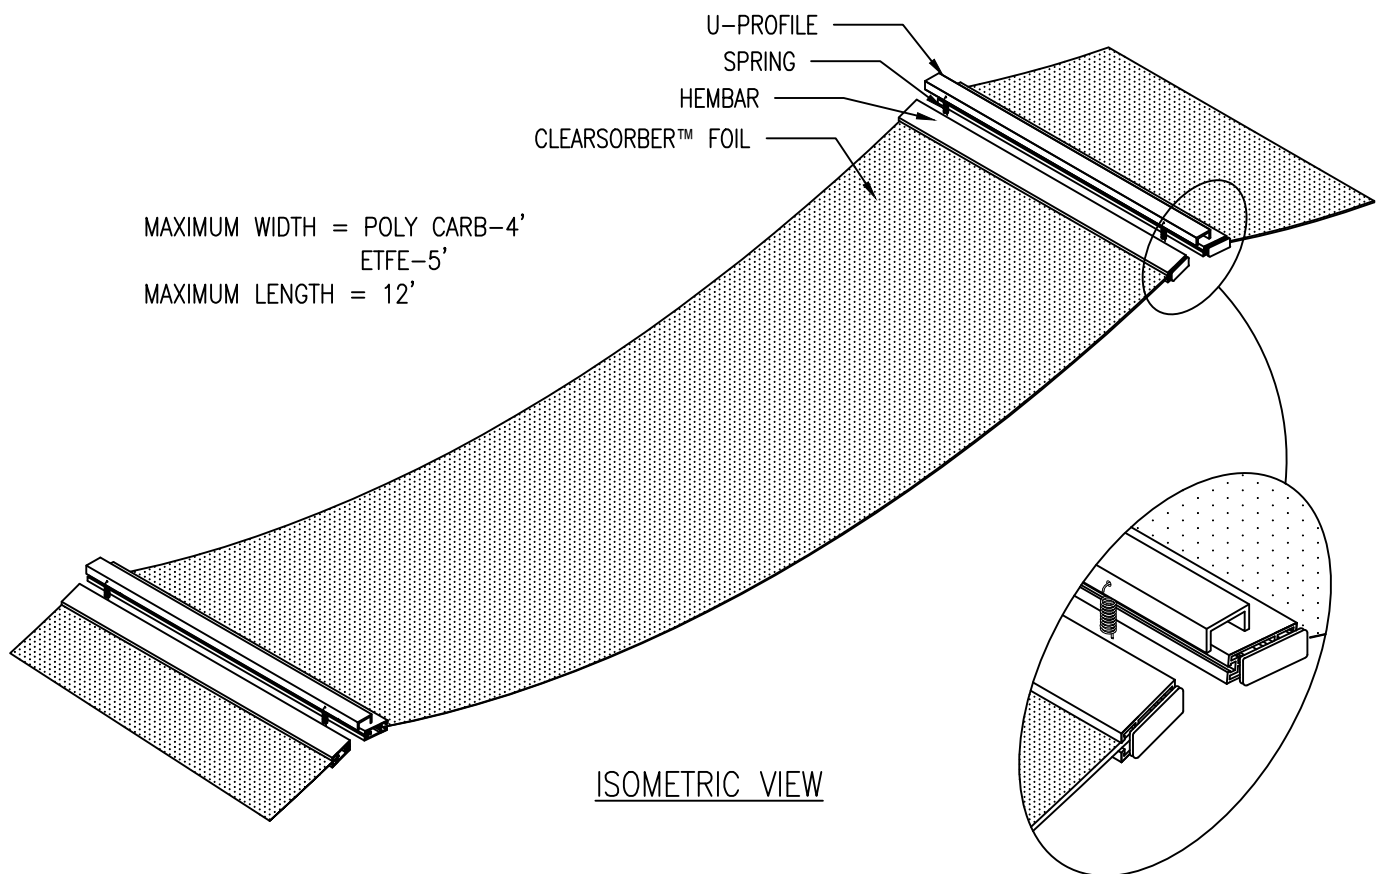

99 SOUTH STREET, PASSAIC, NJ 07055
(p) 973-916-1166 (e) estimating@rpgacoustic.com

Title: CLEARSORB FOIL - DRAPED
U-PROFILE / SPRING / HEMBAR MOUNT

Proj: RPG PRODUCT

Date: 08/22/22


By: ACT

Scale: 1" = 1'-0"


Comments:

Path: F:\Project Mount - RPG\PROJECTS\ALL PRODUCTS DRAWING\CLRF_Clearsorb Foil\AutoCAD Drawings\Mounting\Ceiling Draped Mounting R1


SINGLE CORNER PIN ATTACHMENT

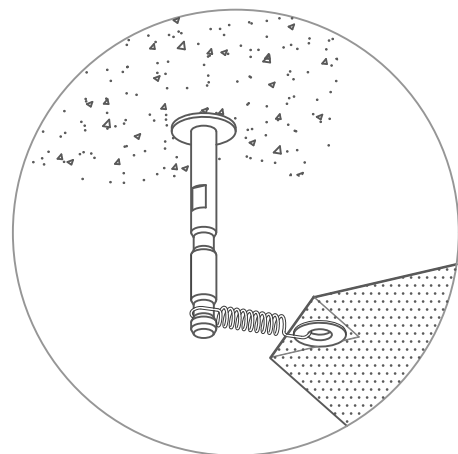


TWO CORNER PIN ATTACHMENT

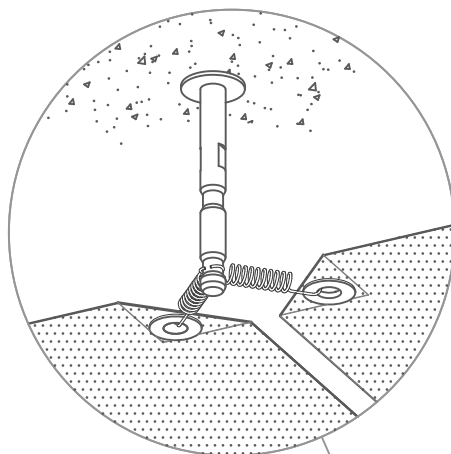



FOUR CORNER GROMMET ATTACHMENT
PIN (NOT SHOWN) CAN BE USED IN PLACE OF GROMMET

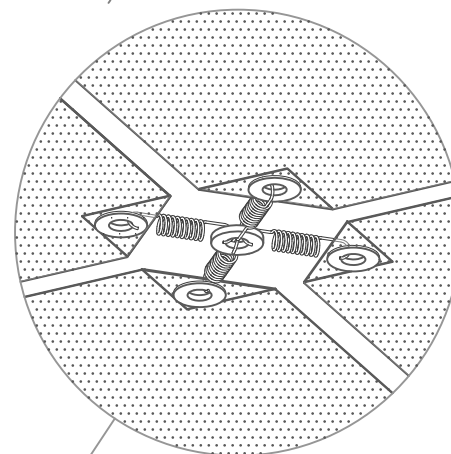

THREE CORNER PIN ATTACHMENT

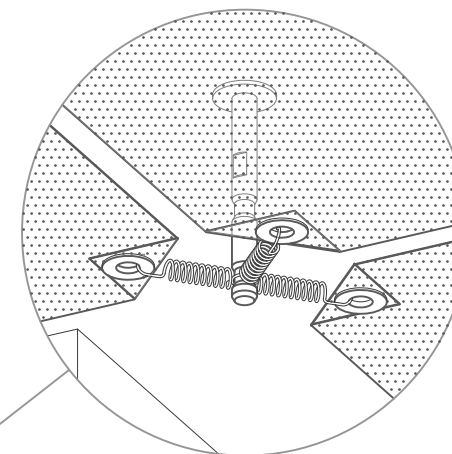

NOTE:
CLEARSORBER™ FOIL PANELS ARE SHOWN AT
2'x5' FOR ILLUSTRATION PURPOSES ONLY.
ACTUAL FOIL SIZE AND ORIENTATION WILL
VARY DEPENDING ON APPLICATION.

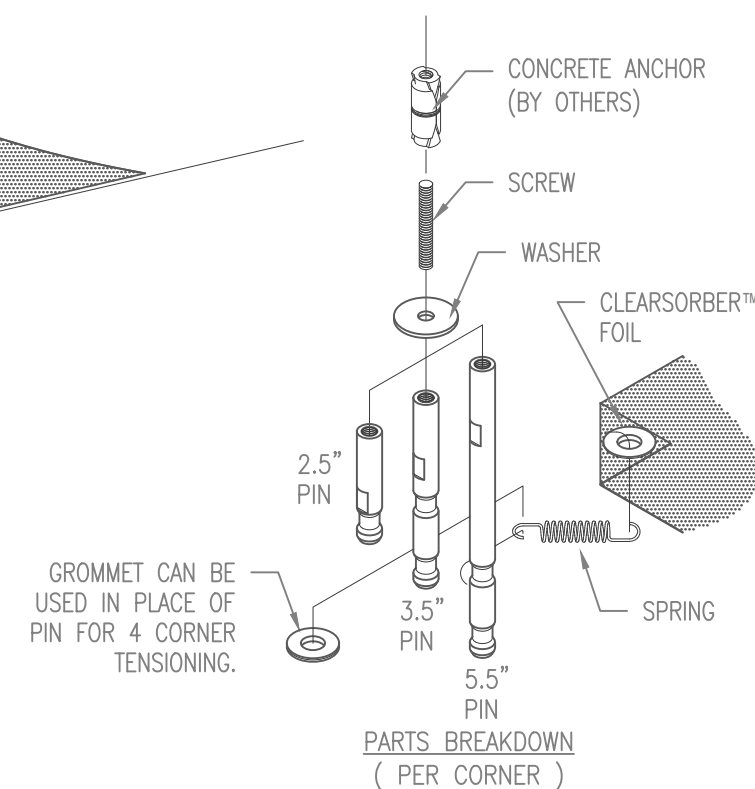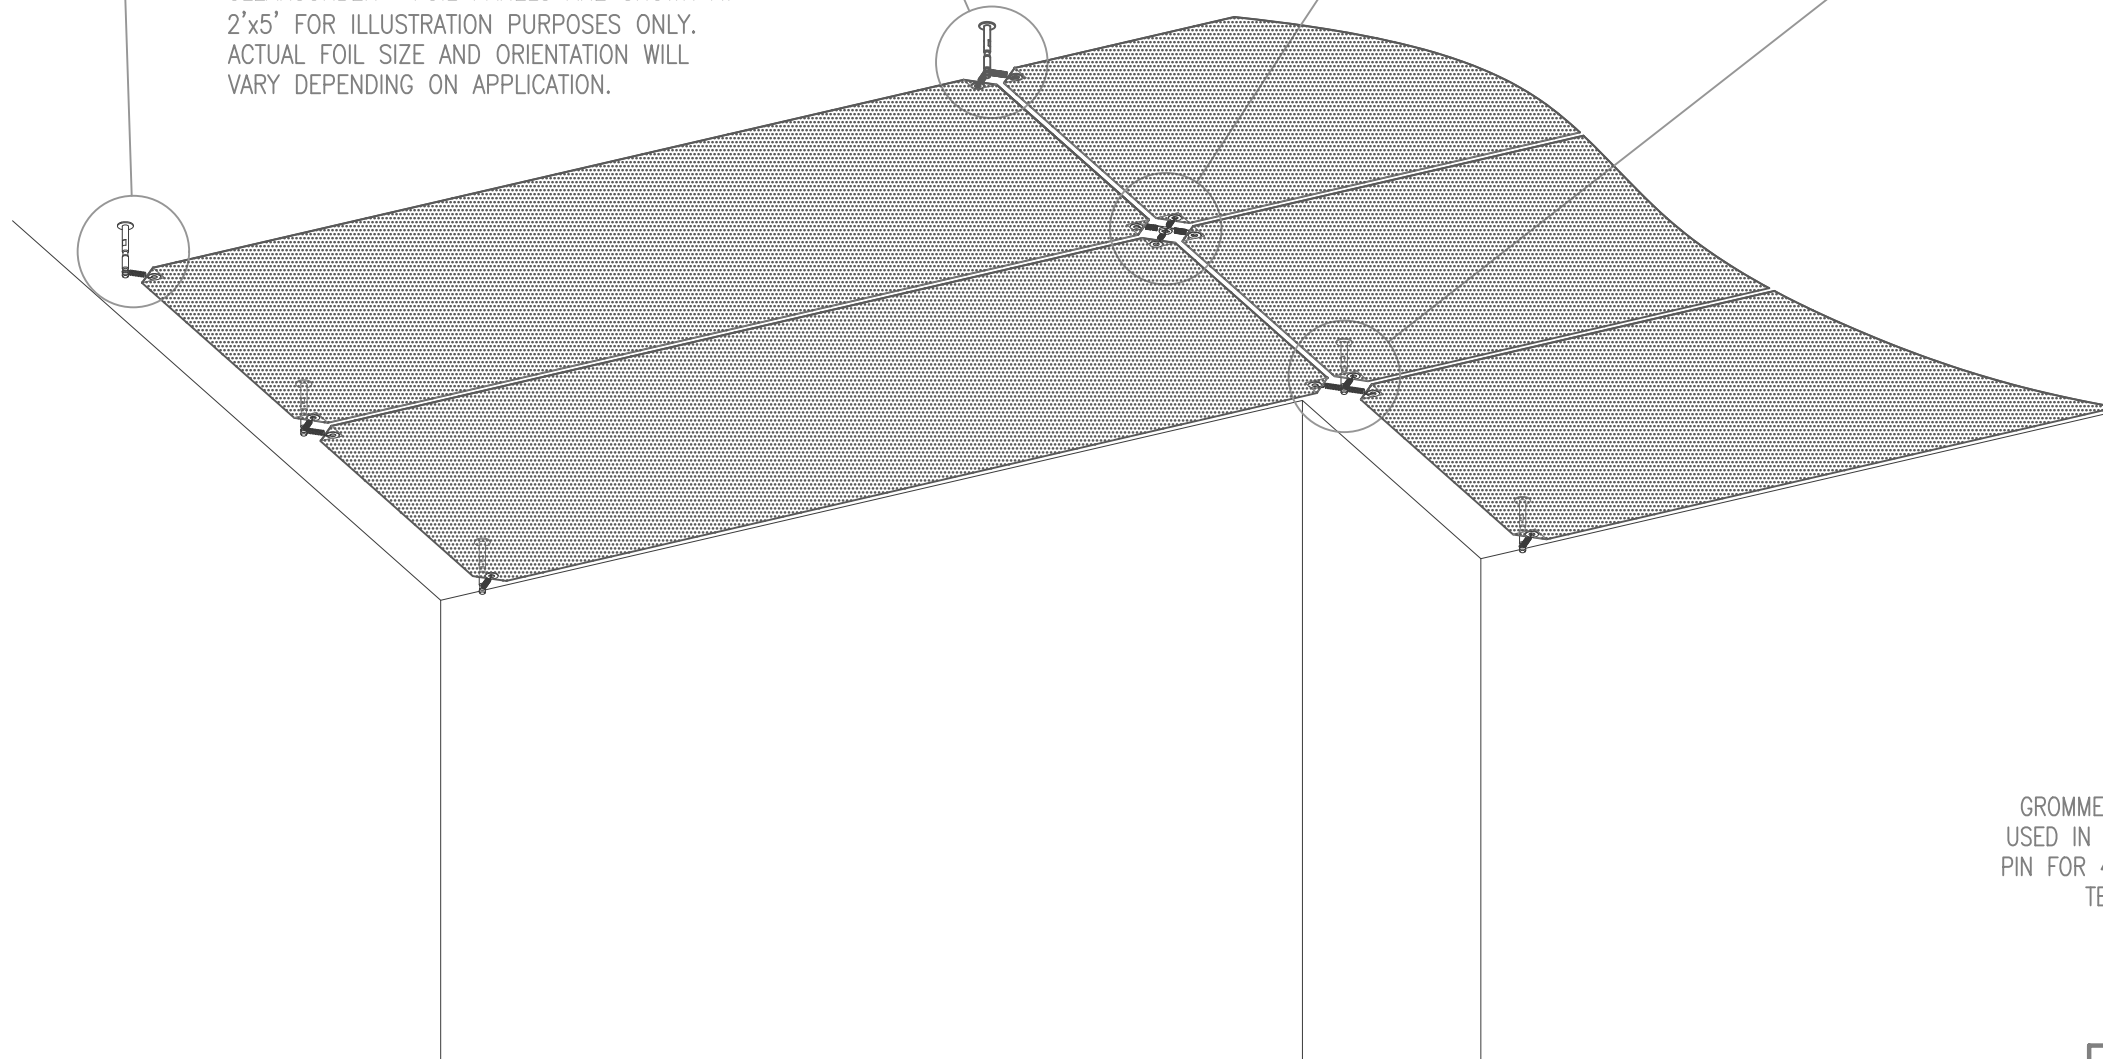

PIN/SPRING MOUNTING IS TO BE USED
ONLY WITH MASONRY OR CONCRETE WALL
AND CEILING APPLICATIONS.
PINS WILL BE UNDER CONSTANT TENSION
AND MUST BE FIRMLY ANCHORED INTO
WALL OR CEILING.



99 SOUTH STREET, PASSAIC, NJ 07055
(p) 973-916-1166 (e) estimating@rpgacoustic.com

Title: CLEARSORBER FOIL - SINGLE LAYER
PIN AND SPRING CEILING MOUNT

Proj: RPG PRODUCT

Date: 08/22/22


By: ZAH

Scale: NO SCALE


Comments:

Path: F:\Project Mgmt - RPG\PROJECTS\ALL PRODUCTS DRAWING\CLRF - Clearsorber Foil\AutoCAD Drawings\Mounting\Ceiling Mounting (Pin-Spring) R1


SINGLE CORNER PIN ATTACHMENT

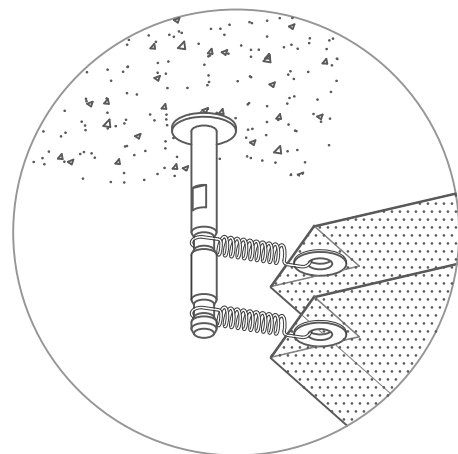


TWO CORNER PIN ATTACHMENT

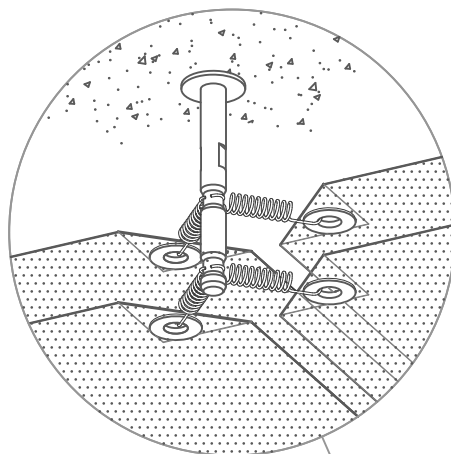



FOUR CORNER GROMMET ATTACHMENT
PIN (NOT SHOWN) CAN BE USED IN PLACE OF GROMMET

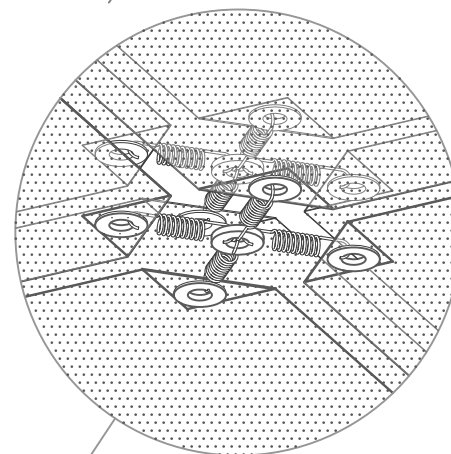

THREE CORNER PIN ATTACHMENT

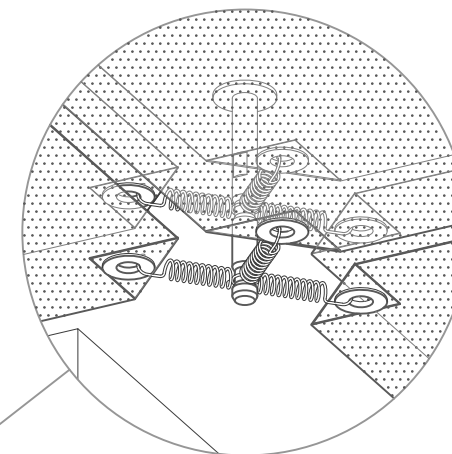

NOTE:
CLEARSORBER™ FOIL PANELS ARE SHOWN AT
2'x5' FOR ILLUSTRATION PURPOSES ONLY.
ACTUAL FOIL SIZE AND ORIENTATION WILL
VARY DEPENDING ON APPLICATION.

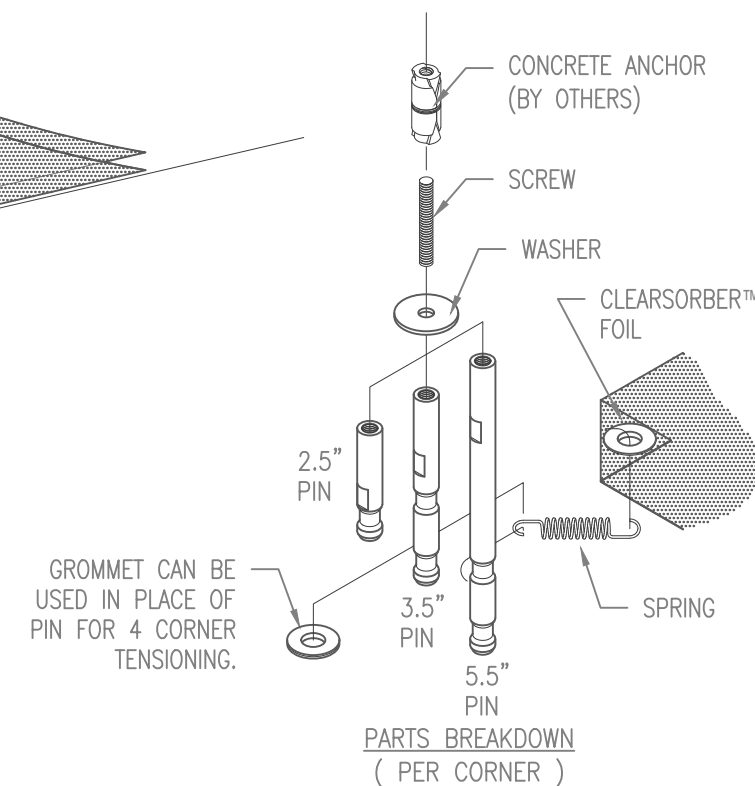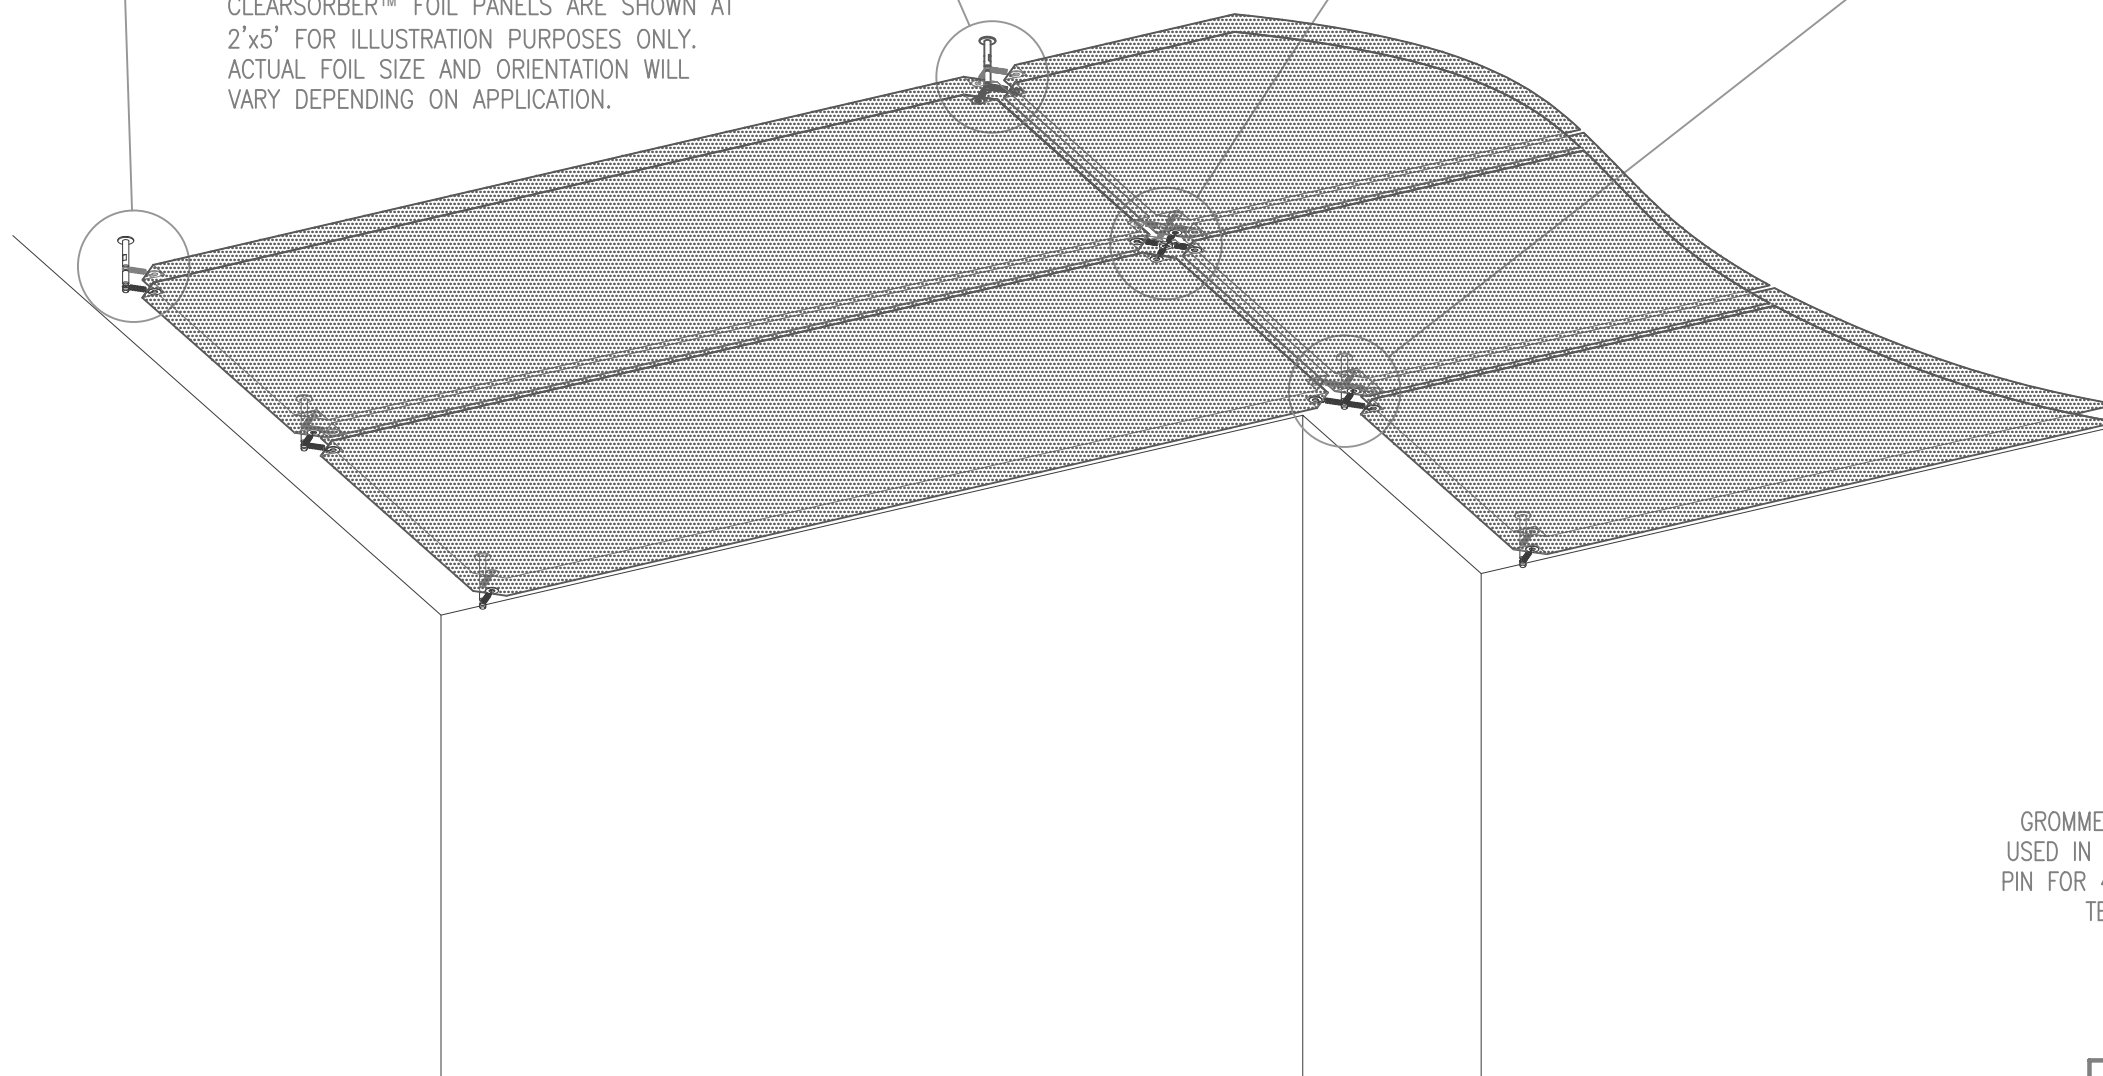

PIN/SPRING MOUNTING IS TO BE USED
ONLY WITH MASONRY OR CONCRETE WALL
AND CEILING APPLICATIONS.
PINS WILL BE UNDER CONSTANT TENSION
AND MUST BE FIRMLY ANCHORED INTO
WALL OR CEILING.



99 SOUTH STREET, PASSAIC, NJ 07055
(p) 973-916-1166 (e) estimating@rpgacoustic.com

Title: CLEARSORBER FOIL - DUAL LAYER
PIN AND SPRING CEILING MOUNT

Proj: RPG PRODUCT


Date: 08/22/22


By: ZAH


Scale: NO SCALE


Comments:


Path: F:\Project Mgmt - RPG\PROJECTS\ALL PRODUCTS DRAWING\CLRF - Clearsorber Foil\AutoCAD Drawings\Mounting\Ceiling Mounting (Pin-Spring) R1

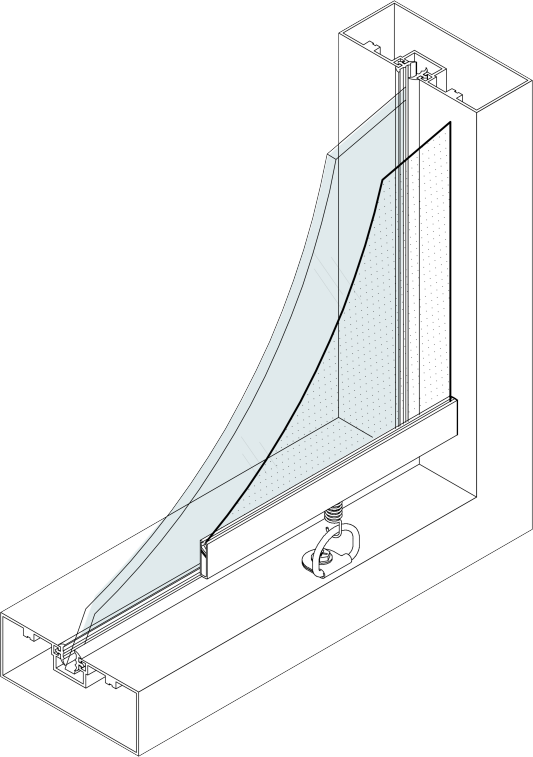

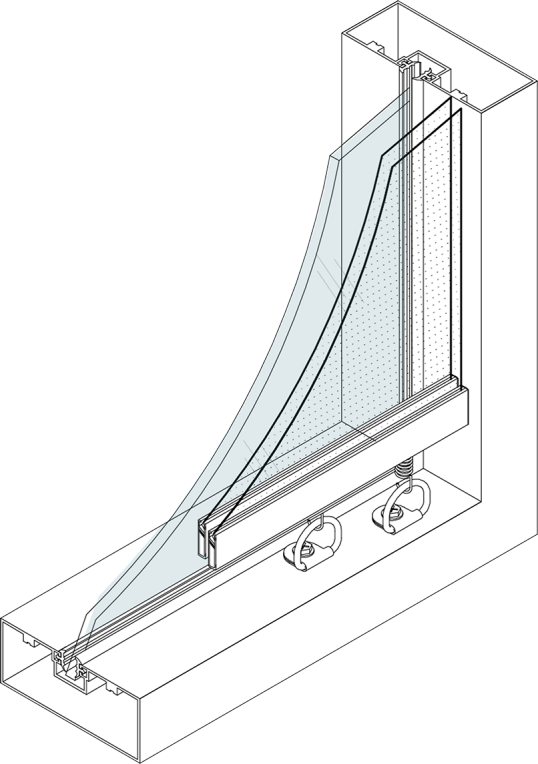


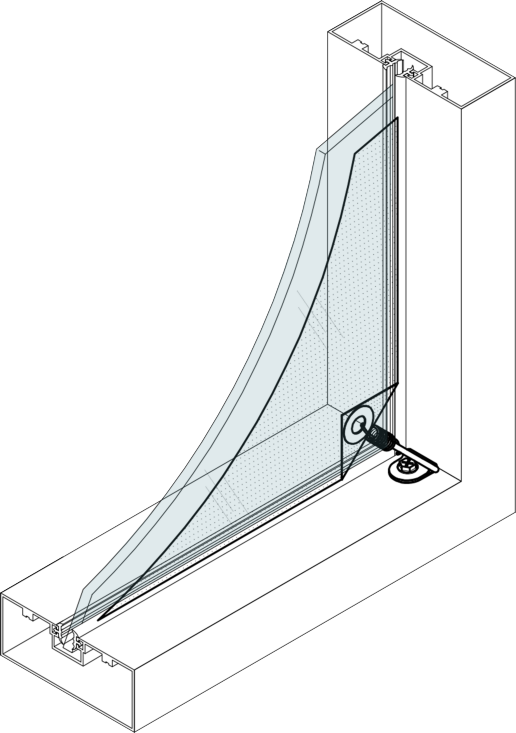

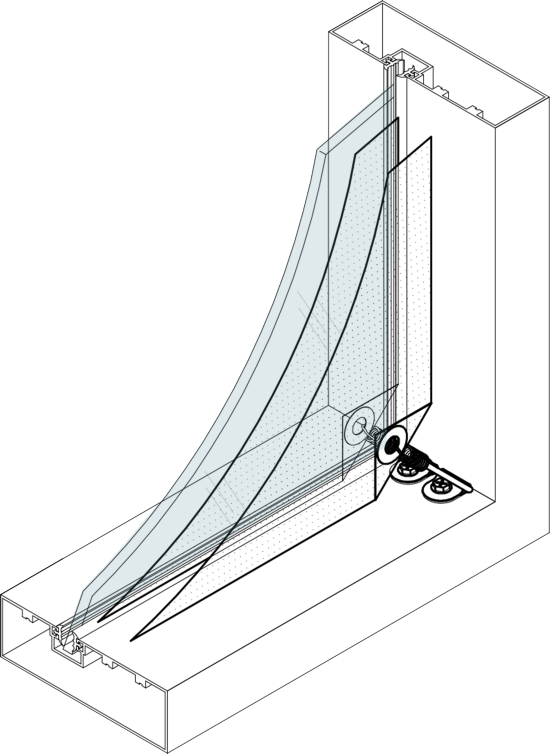


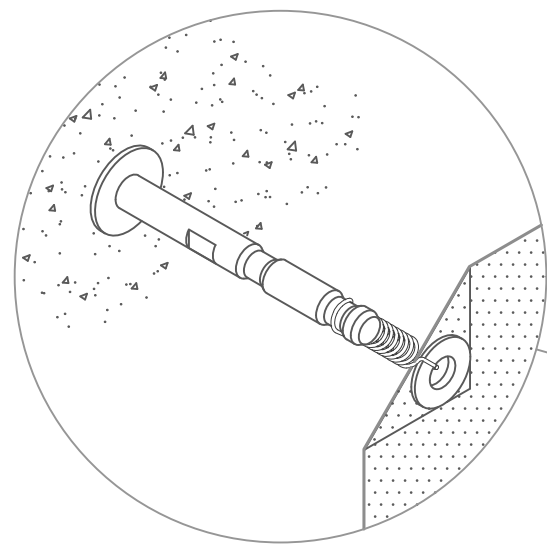


SINGLE CORNER PIN ATTACHMENT

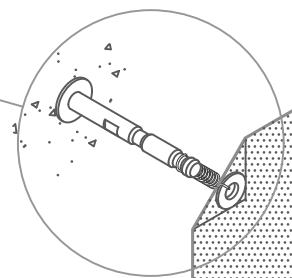

TWO CORNER PIN ATTACHMENT

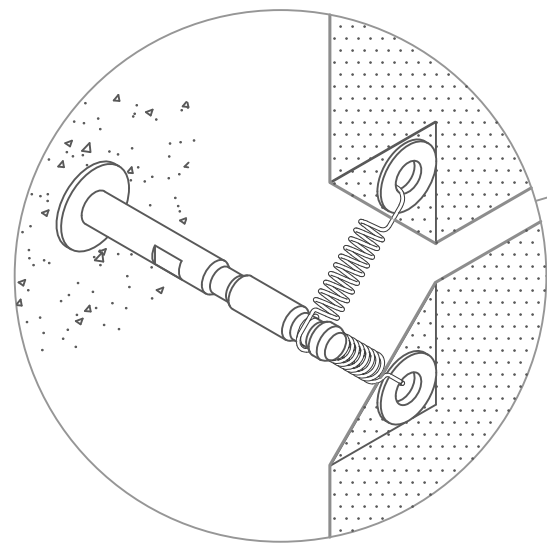


THREE CORNER PIN ATTACHMENT

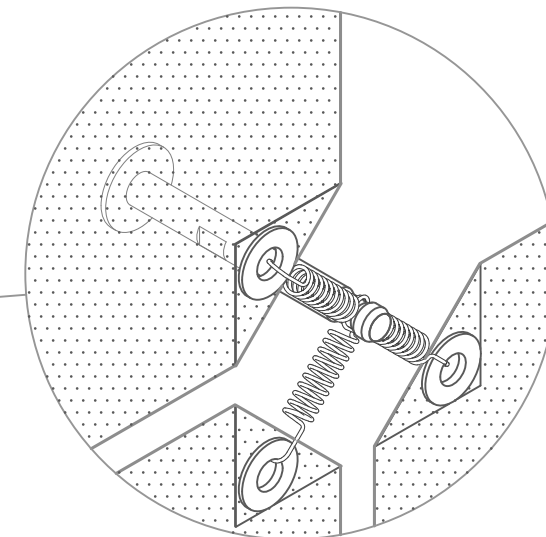

FOUR CORNER GROMMET ATTACHMENT
(PIN (NOT SHOWN) CAN BE USED IN PLACE OF GROMMET)

NOTE:
CLEARSORBER™ FOIL PANELS ARE SHOWN AT
12"SQ. FOR ILLUSTRATION PURPOSES ONLY.
ACTUAL FOIL SIZE AND ORIENTATION WILL
VARY DEPENDING ON APPLICATION.

PINS AVAILABLE IN THREE LENGTHS
5.5", 3.5"(SHOWN) AND 2".

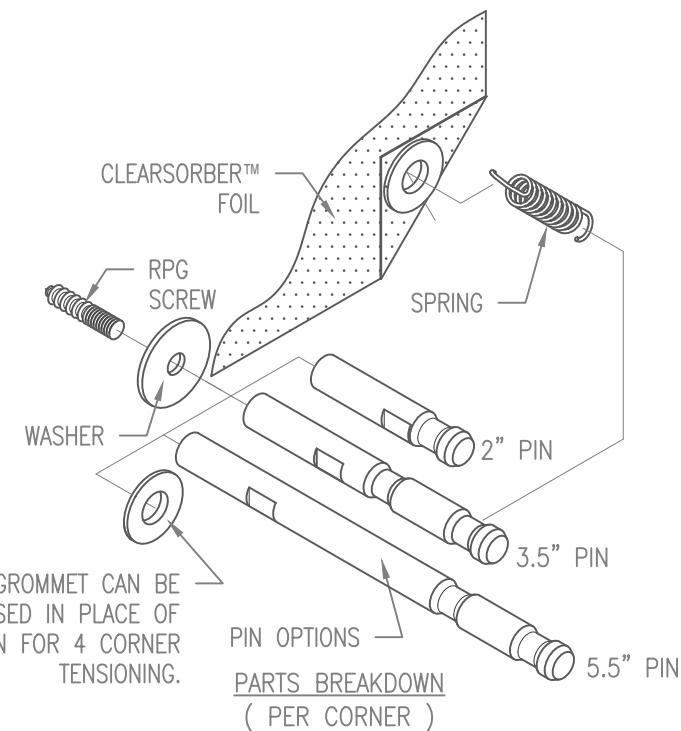

PIN/SPRING MOUNTING IS TO BE USED ONLY WITH MASONRY OR CONCRETE WALL AND CEILING APPLICATIONS. PINS WILL BE UNDER CONSTANT TENSION AND MUST BE FIRMLY ANCHORED INTO WALL OR CEILING.



99 SOUTH STREET, PASSAIC, NJ 07055
(p) 973-916-1166 (e) estimating@rpgacoustic.com

Title: SINGLE LAYER CLEARSORBER FOIL
PIN AND SPRING WALL MOUNT

Proj: RPG PRODUCT


Date: 8/22/22

By: ZAH


Scale: NO SCALE

Comments:


Path: F:\Project Mgmt - RPG\RPG PRODUCTS\ALL PRODUCTS DRAWING\CLRF_Clearsorber Foil\AutoCAD Drawings\Mounting\Wall Mounting (Pin-Spring) R1

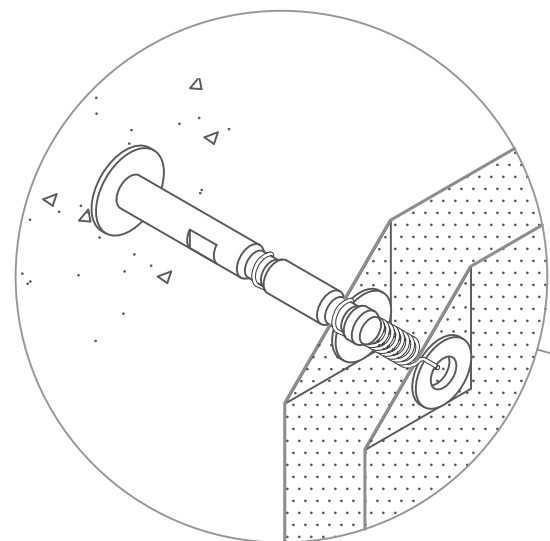

SINGLE CORNER PIN ATTACHMENT

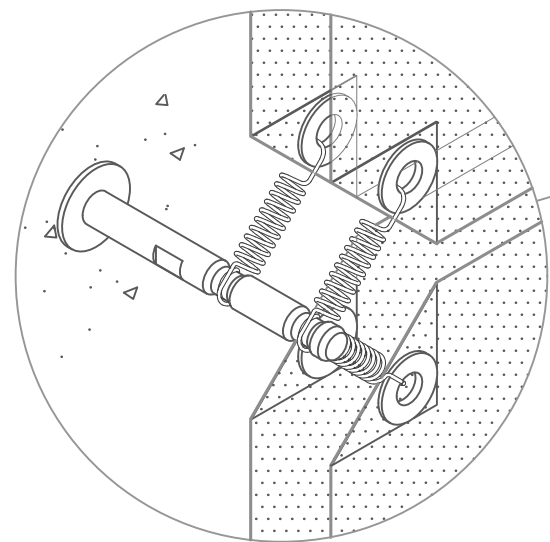


TWO CORNER PIN ATTACHMENT

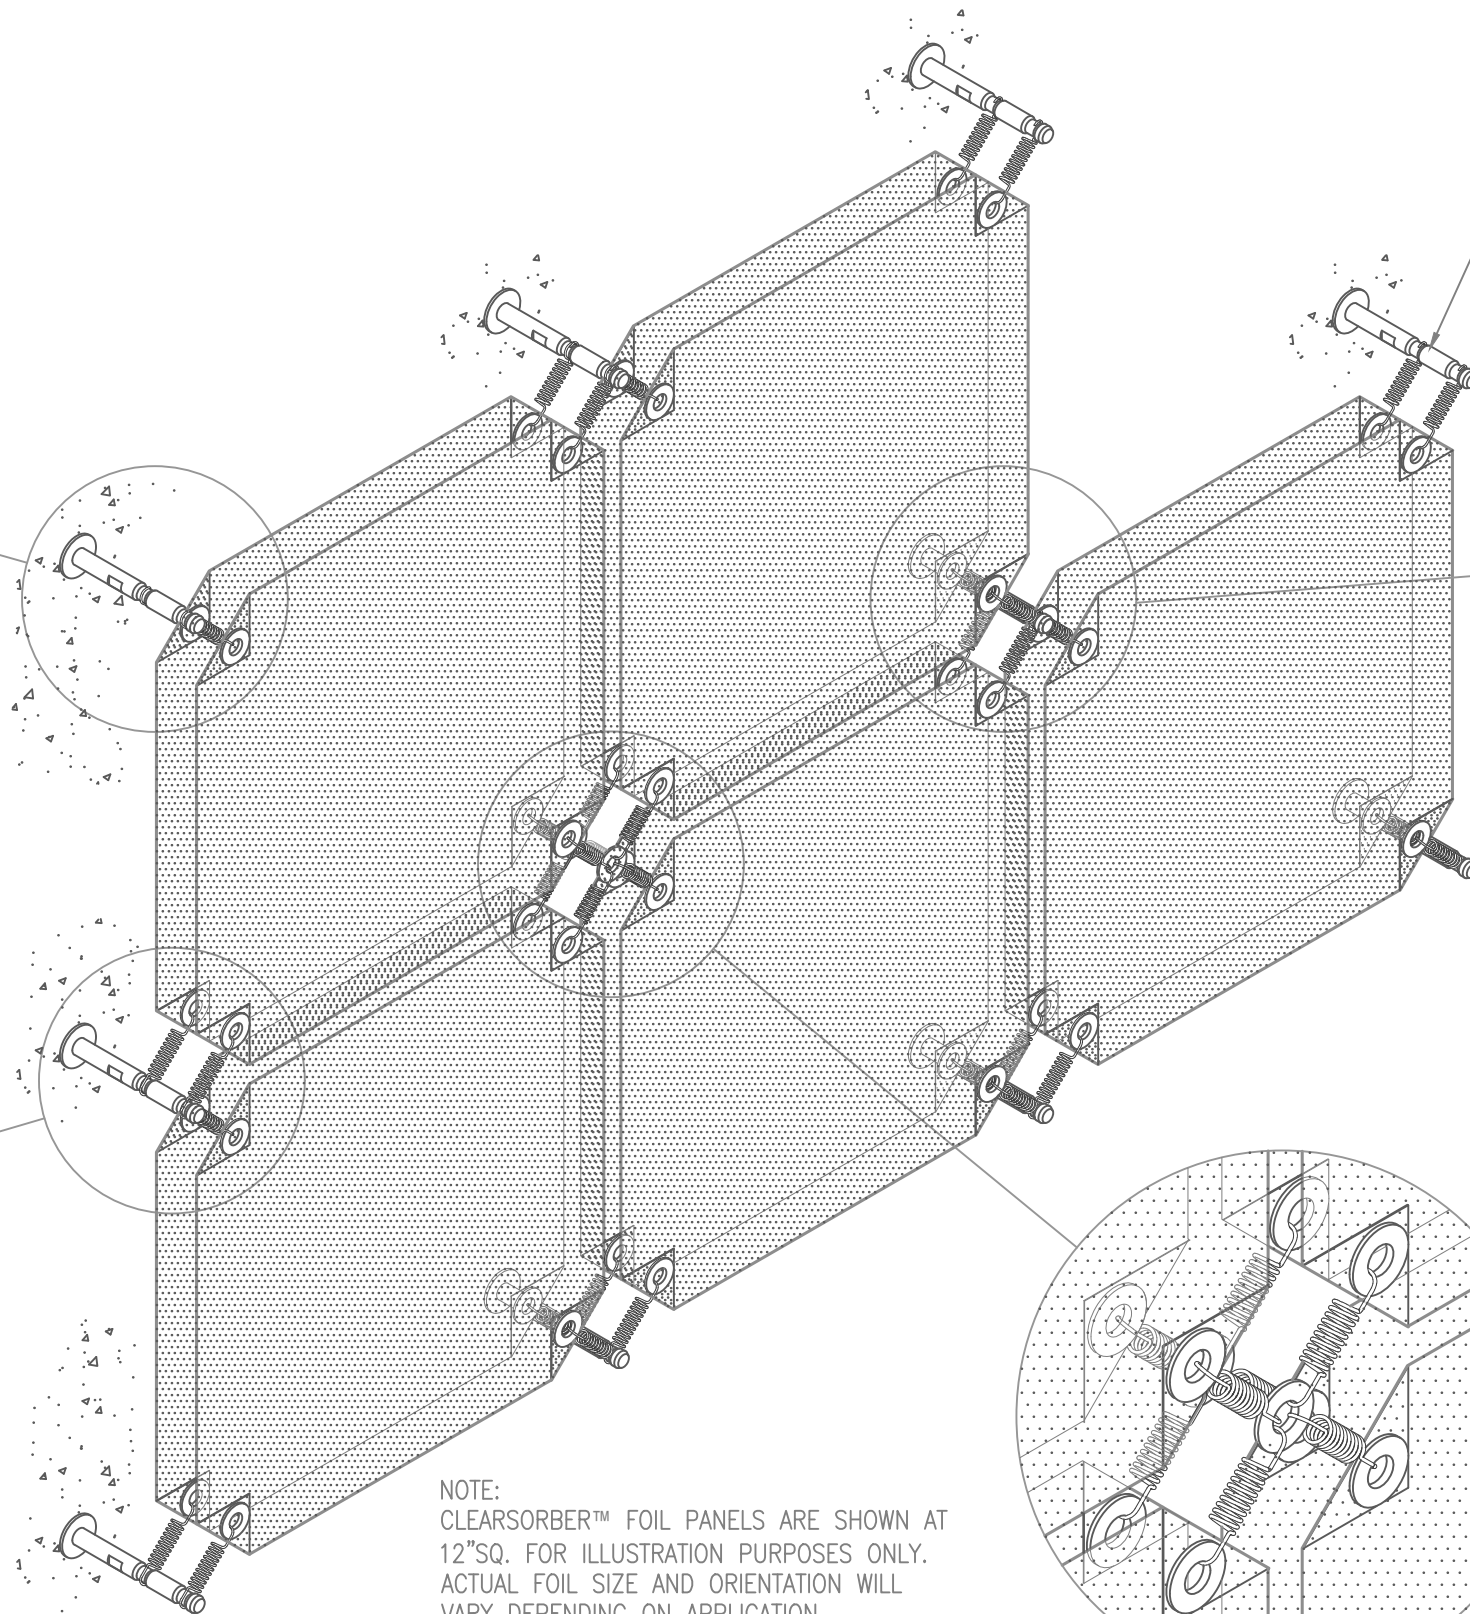


NOTE:
CLEARSORBER™ FOIL PANELS ARE SHOWN AT 12"SQ. FOR ILLUSTRATION PURPOSES ONLY. ACTUAL FOIL SIZE AND ORIENTATION WILL VARY DEPENDING ON APPLICATION.


PINS AVAILABLE IN THREE LENGTHS
5.5", 3.5"(SHOWN) AND 2".

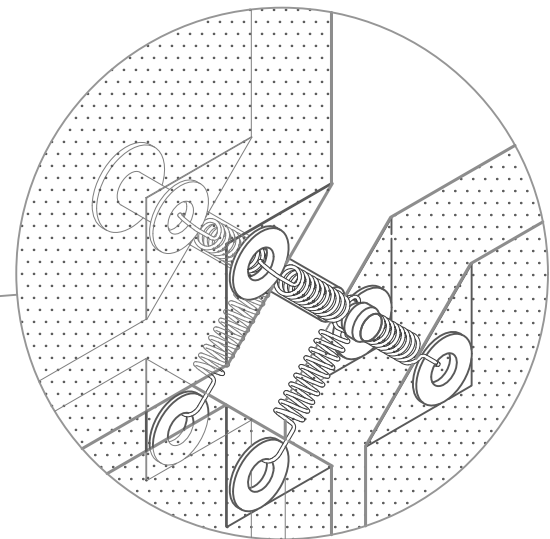

THREE CORNER PIN ATTACHMENT

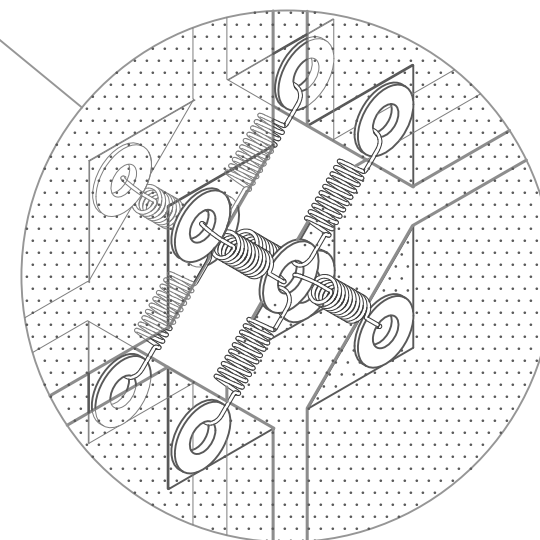

FOUR CORNER GROMMET ATTACHMENT
(PIN (NOT SHOWN) CAN BE USED IN PLACE OF GROMMET)

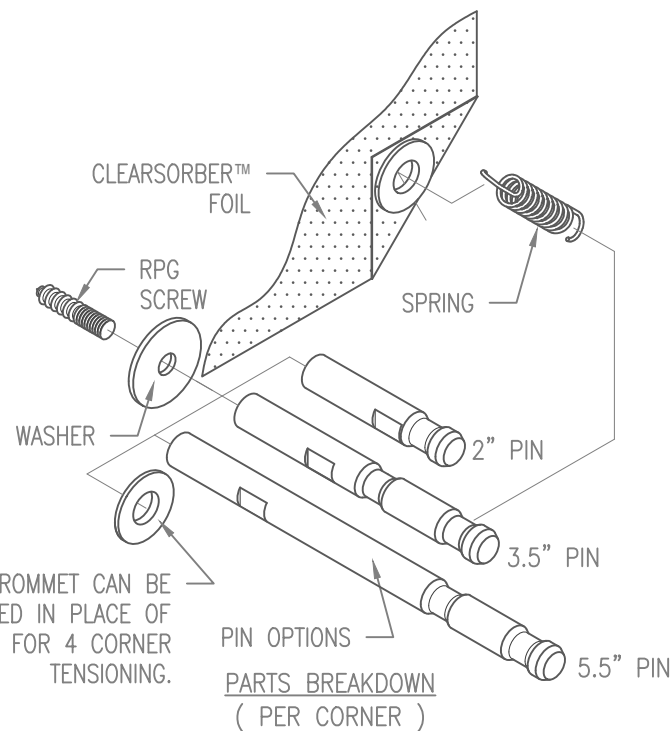

PIN/SPRING MOUNTING IS TO BE USED ONLY WITH MASONRY OR CONCRETE WALL AND CEILING APPLICATIONS. PINS WILL BE UNDER CONSTANT TENSION AND MUST BE FIRMLY ANCHORED INTO WALL OR CEILING.



99 SOUTH STREET, PASSAIC, NJ 07055
(p) 973-916-1166 (e) estimating@rpgacoustic.com

Title: DUAL LAYER CLEARSORBER FOIL
PIN AND SPRING WALL MOUNT

Proj: RPG PRODUCT



Date: 8/22/22

By: ZAH


Scale: NO SCALE

Comments:

Path: F:\Project Mgmt - RPG\RPG PRODUCTS\ALL PRODUCTS DRAWING\CLRF_Clearsorber Foil\I-AutoCAD Drawings\Mounting\Wall Mounting (Pin-Spring) R1

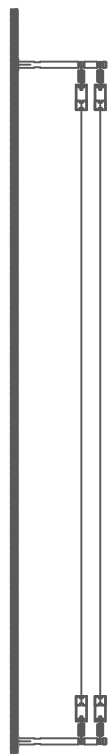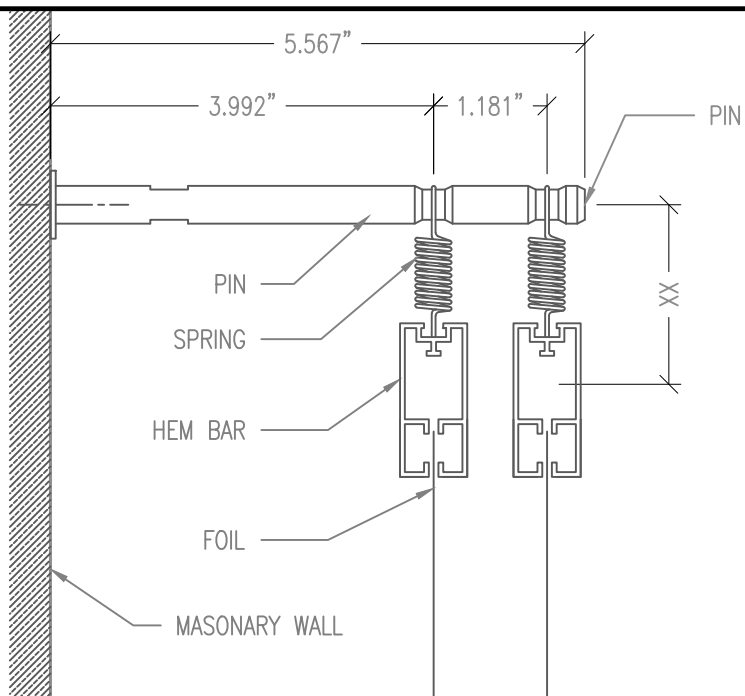

SIDE

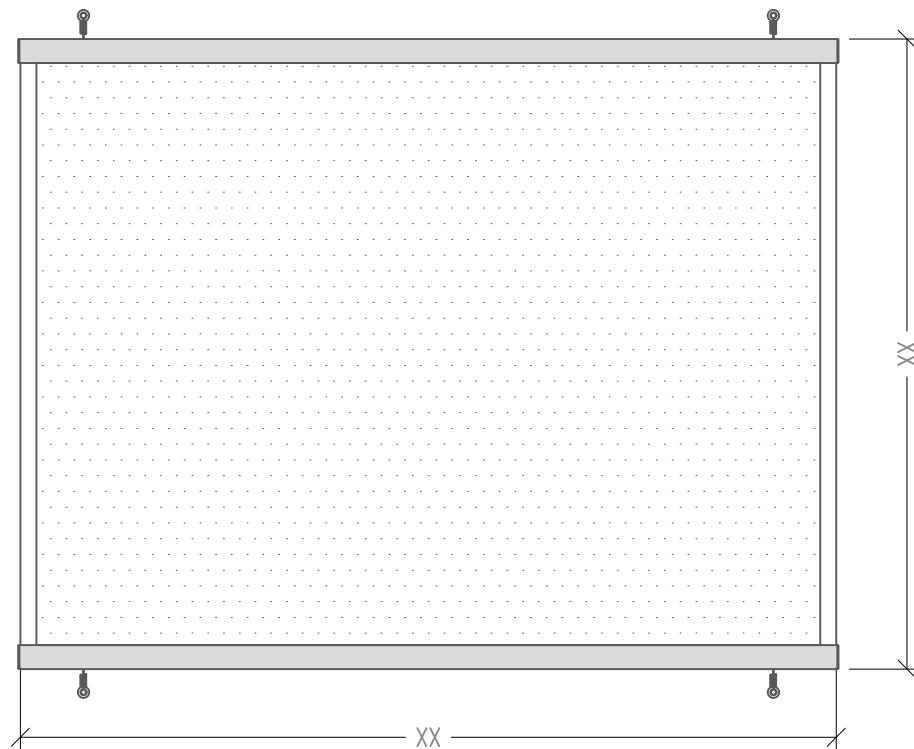

FRONT



99 SOUTH STREET, PASSAIC, NJ 07055
(p) 973-916-1166 (e) estimating@rpgacoustic.com

Title: CLEARSORBOR DUAL FOIL
PIN AND SPRING MOUNTING

Proj: RPG PRODUCT


Date: 8/22/22

By: ZAH

Scale: AS NOTED

Comments:

Path: F:\Project Mgmt - RPG\RPG PRODUCTS\ALL PRODUCTS DRAWING\CLRF_Clearsorbor Foil\1-AutoCAD Drawings\Mounting\Wall Mounting (Pin-Spring) R1

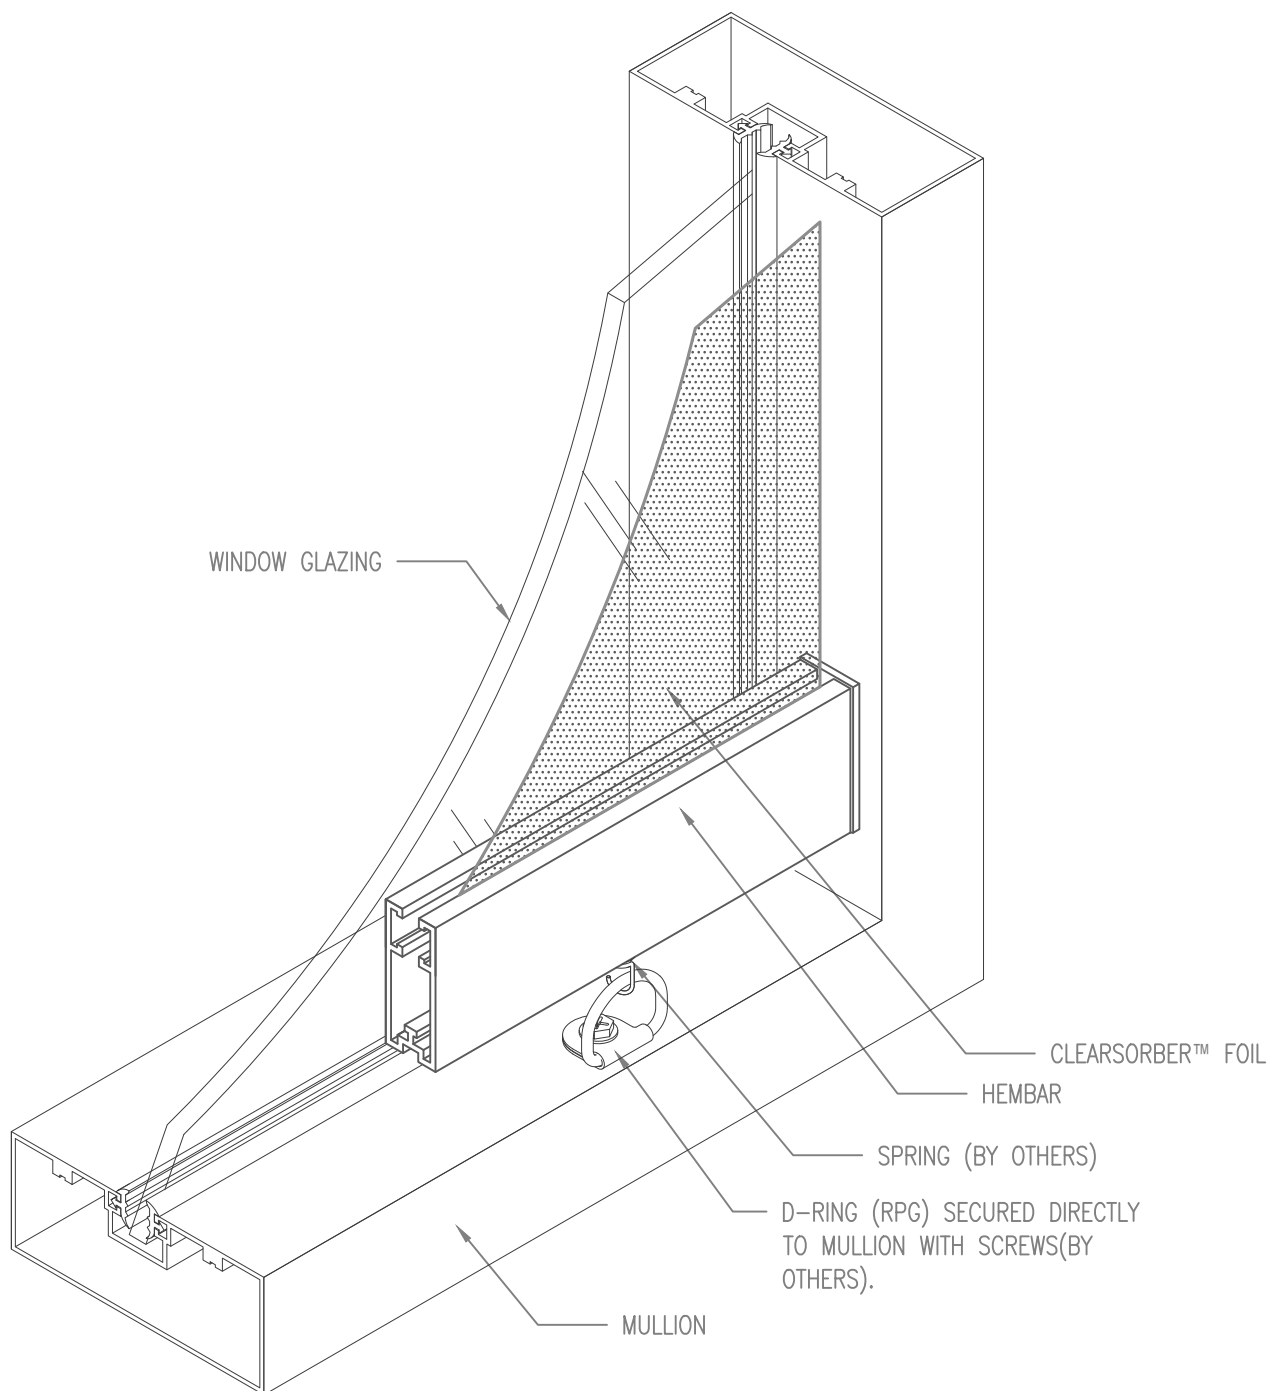

CLEARSORBER™ FOIL (SINGLE LAYER)
D-RING/SPRING/HEMBAR
DIRECT MOUNT TO WINDOW MULLION

NOTE:

WINDOW MULLIONS ARE SHOWN ILLUSTRATIVELY. ACTUAL MULLION DEPTH WILL VARY BASED ON APPLICATION.
ALL HARDWARE PROVIDED UNLESS OTHERWISE NOTED.



99 SOUTH STREET, PASSAIC, NJ 07055
(p) 973-916-1166 (e) estimating@rpgacoustic.com

Title: CLEARSORBER FOIL-SINGLE
DIRECT MOUNT OPT. 2 ILLUSTRATION

Proj: RPG PRODUCT


Date: 8/22/22

By: ACT

Scale: 6"=1'-0"

Comments:

Path: F:\Project Mount - RPG\PROJECTS\ALL PRODUCTS DRAWING\CLRF_Clearsorber Foil\1-AutoCAD Drawings\Mounting\Window Mounting - Direct Mount Options R1

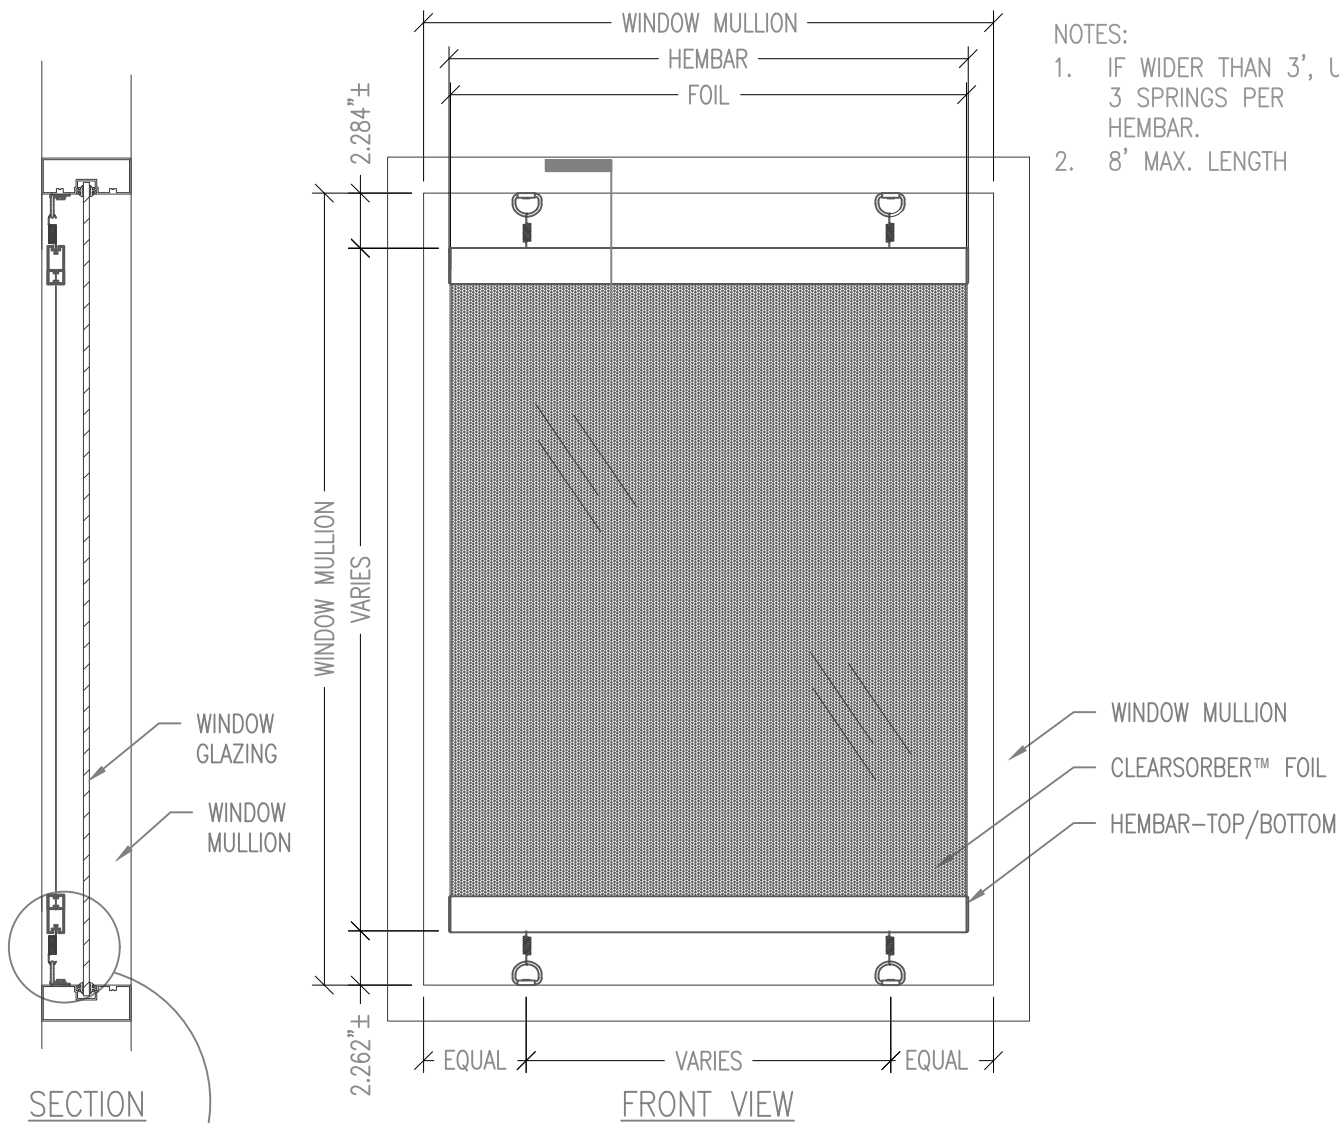

- NOTES:
1. IF WIDER THAN 3', USE 3 SPRINGS PER HEMBAR.
 2. 8' MAX. LENGTH

CLEARSORBER™ FOIL (SINGLE LAYER) DIRECT MOUNT TO WINDOW MULLION D-RING/SPRING/HEMBAR

INSTALLATION

1. SECURE RPG D-RINGS DIRECTLY TO WINDOW MULLION, ENSURING THAT THEY LINE UP WITH PREDRILLED SPRING HOLES IN HEMBAR, WITH SELF TAPPING SCREWS BY OTHERS.
2. HOOK SPRINGS INTO TOP HEMBAR AND HANG ONTO D-RINGS. HEMBAR SHOULD BE POSITIONED SO THAT SPRINGS ARE BEHIND HEMBAR.
3. PULL BOTTOM HEMBAR, WITH SPRINGS ATTACHED, TAUGHT AND HOOK FREE END OF SPRING ONTO D-RING.

NOTE:
WINDOW MULLIONS ARE SHOWN ILLUSTRATIVELY. ACTUAL MULLION DEPTH WILL VARY BASED ON APPLICATION.
ALL HARDWARE PROVIDED UNLESS OTHERWISE NOTED.



99 SOUTH STREET, PASSAIC, NJ 07055
(p) 973-916-1166 (e) estimating@rpgacoustic.com

Title: CLEARSORBER FOIL-SINGLE
DIRECT MOUNT OPT. 2

Proj: RPG PRODUCT


Date: 8/22/22

By: ZAH


Scale: 1-1/2" = 1'-0"

Comments:


Path: F:\Project Mgmt - RPG\PROJECTS\ALL PRODUCTS DRAWING\CLRF_Clearsorber Foil\AutoCAD Drawings\Mounting\Window Mounting - Direct Mount Options R1

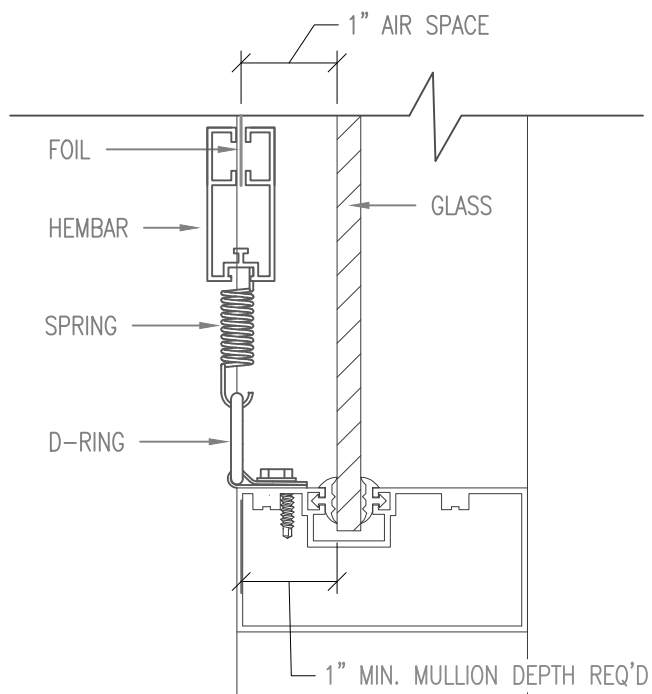

SINGLE LAYER WITH 1" TO GLASS

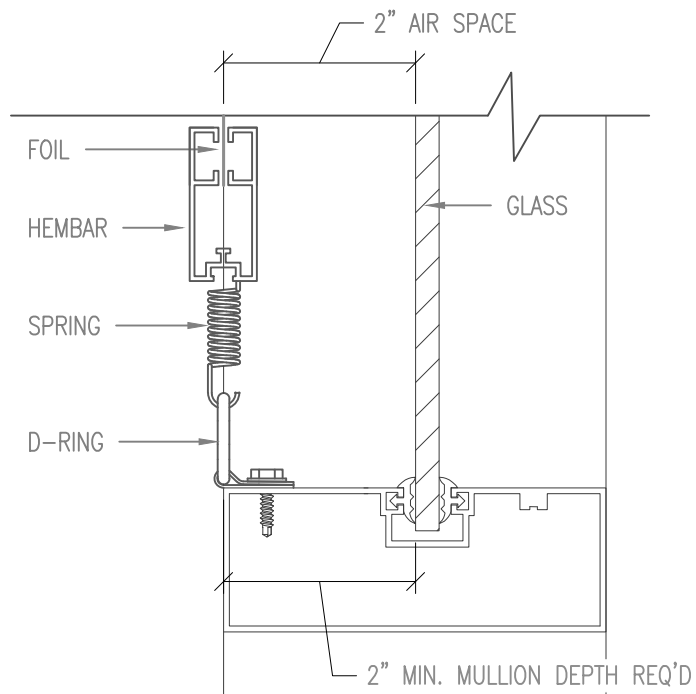

SINGLE LAYER WITH 2" TO GLASS

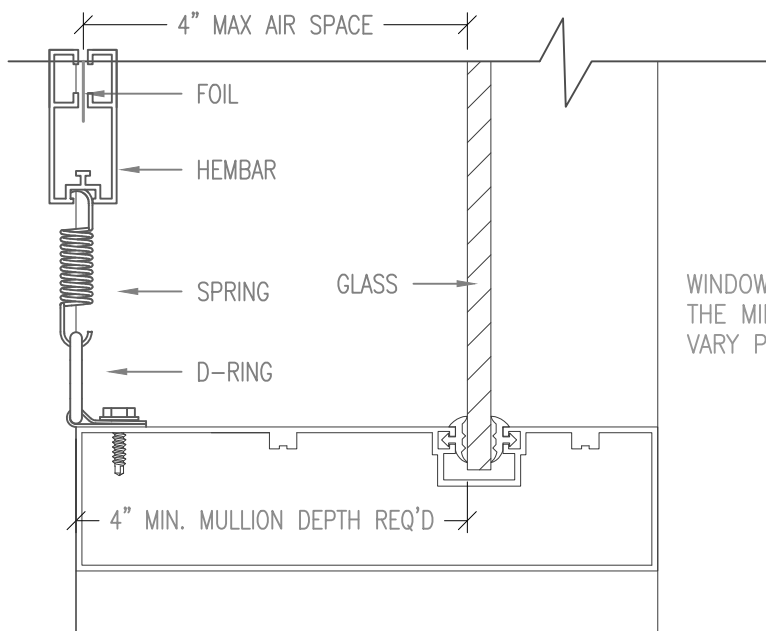

SINGLE LAYER WITH 4" TO GLASS

WINDOW MULLIONS ARE SHOWN ILLUSTRATIVELY AT THE MIN. DEPTHS. ACTUAL MULLION DEPTH WILL VARY PER APPLICATION.

D-RING/SPRING/HEMBAR MIN. MOUNTING REQUIREMENTS



99 SOUTH STREET, PASSAIC, NJ 07055
(p) 973-916-1166 (e) estimating@rpgacoustic.com

Title: CLEARSORBER FOIL-SINGLE
DIRECT MOUNT OPT. 2

Proj: RPG PRODUCT


Date: 8/22/22

By: ZAH

Scale: 1-1/2" = 1'-0"

Path: F:\Project Mgmt - RPG\RPG PRODUCTS\ALL PRODUCTS DRAWING\CLRF_Clearsorber Foil\AutoCAD Drawings\Mounting\Window Mounting - Direct Mount Options R1

Comments:

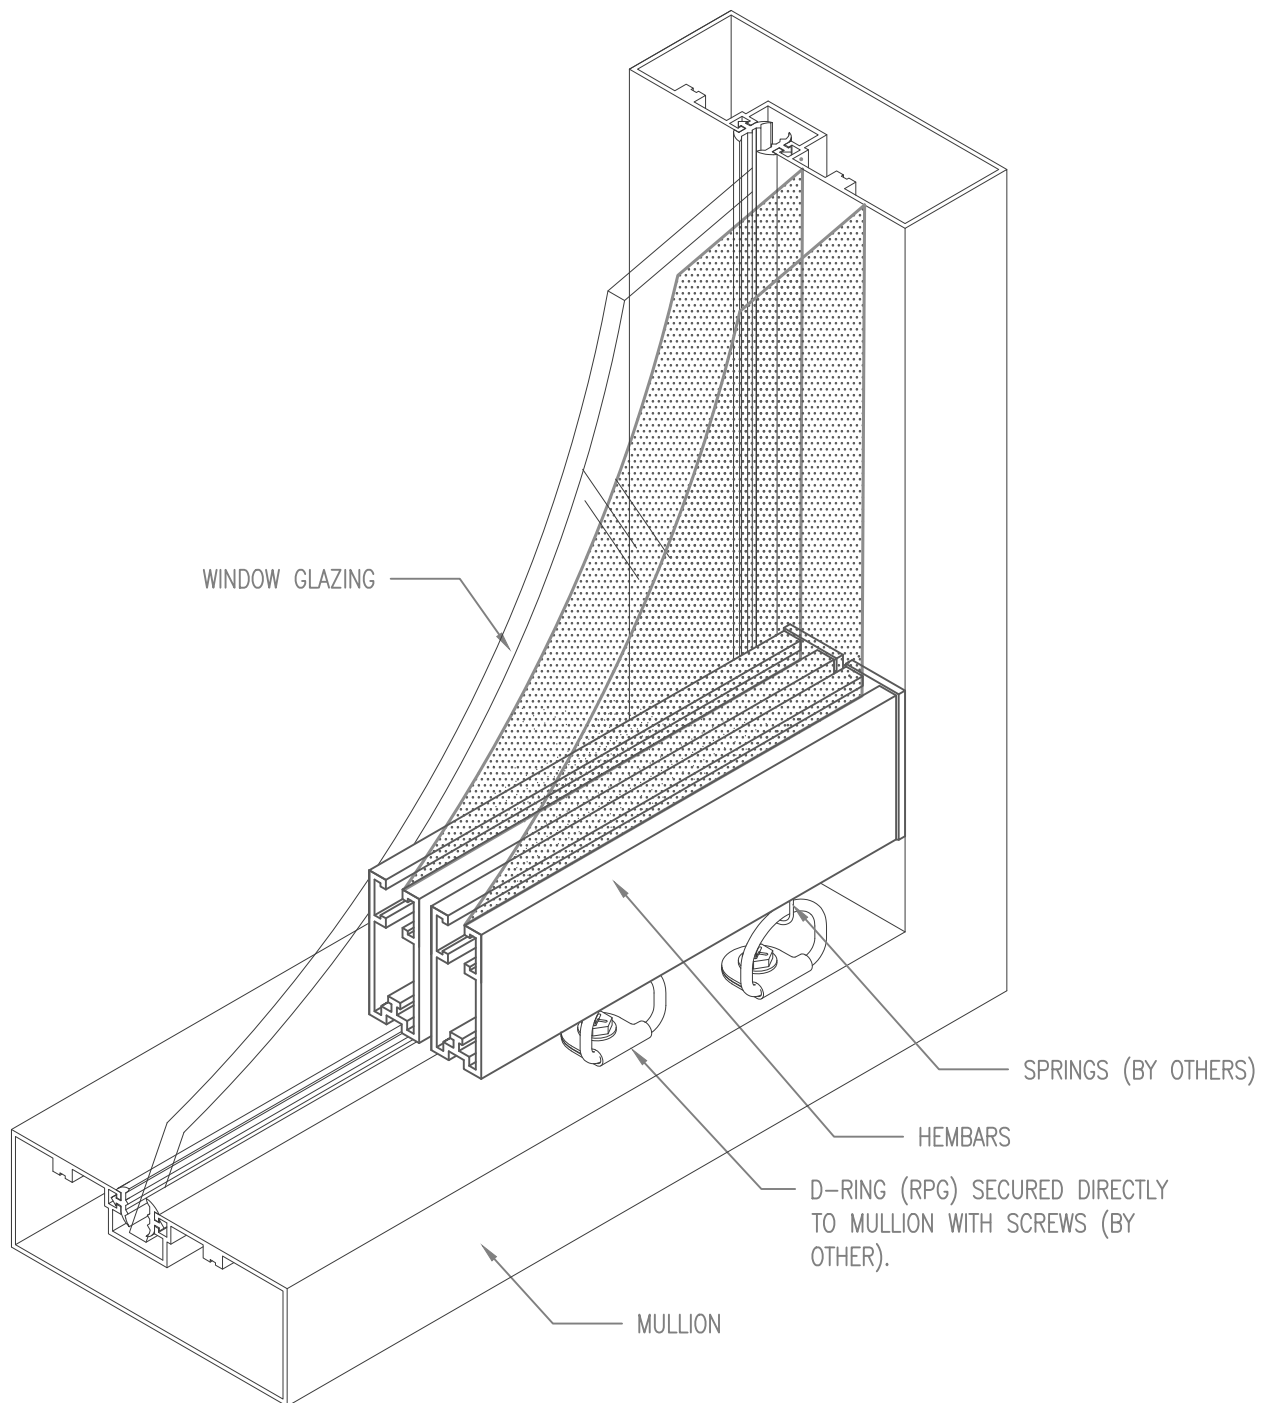

CLEARSORBER™ FOIL (DUAL LAYER)
D-RING/SPRING/DUAL HEMBAR
DIRECT MOUNT TO WINDOW MULLION

NOTE:

WINDOW MULLIONS ARE SHOWN ILLUSTRATIVELY. ACTUAL MULLION DEPTH WILL VARY BASED ON APPLICATION.
ALL HARDWARE PROVIDED UNLESS OTHERWISE NOTED.



99 SOUTH STREET, PASSAIC, NJ 07055
(p) 973-916-1166 (e) estimating@rpgacoustic.com

Title:

CLEARSORBER FOIL-DUAL
DIRECT MOUNT OPT. 2 ILLUSTRATION

Proj: RPG PRODUCT


Date: 8/22/22

By: ZAH

Scale: 6"=1'-0"

Comments:

Path: F:\Project Mount - RPG\PROJECTS\ALL PRODUCTS DRAWING\CLEARSORBER Foil\AutoCAD Drawings\Mounting\Window Mounting - Direct Mount Options R1

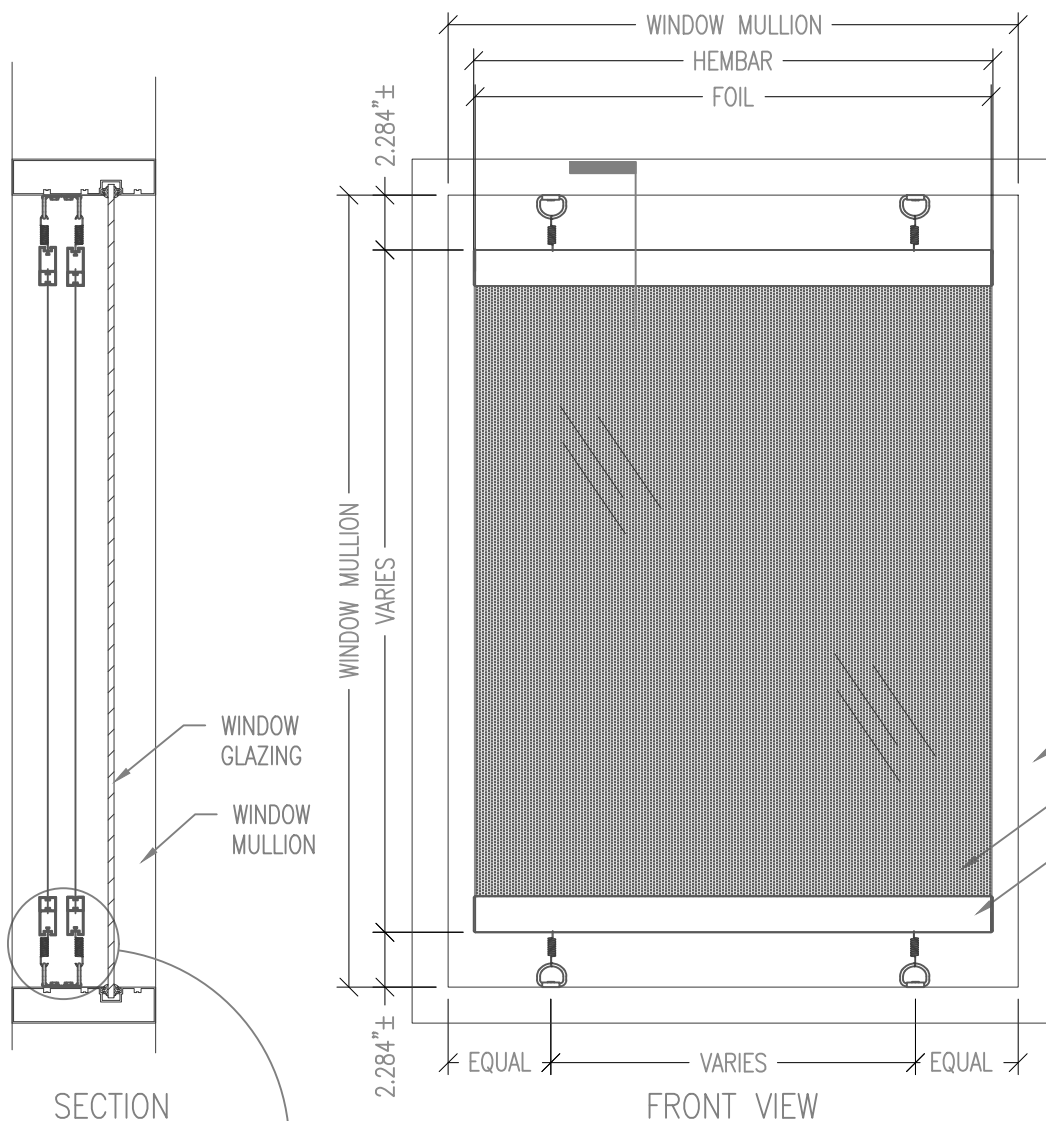


- NOTES:
1. IF WIDER THAN 3', USE 3 SPRINGS PER HEMBAR.
 2. 8' MAX. LENGTH

SECTION

FRONT VIEW

CLEARSORBER™ FOIL (DUAL LAYER)
 DIRECT MOUNT TO WINDOW MULLION
 D-RING/SPRING/DUAL HEMBAR

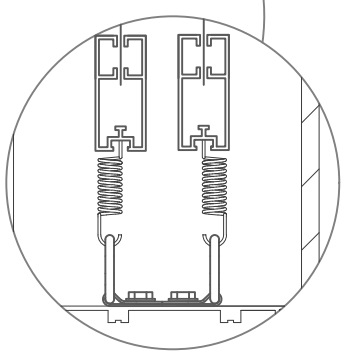

NO SCALE

INSTALLATION

1. SECURE RPG D-RINGS DIRECTLY TO WINDOW MULLION WITH SELF TAPPING SCREWS BY OTHERS.
2. ATTACH SPRINGS TO TOP HEMBAR AND D-RINGS.
3. PULL BOTTOM HEMBAR WITH SPRINGS/FOIL TAUGHT THEN HOOK FREE END OF SPRING ONTO D-RING

NOTE:
 WINDOW MULLIONS ARE SHOWN ILLUSTRATIVELY. ACTUAL MULLION DEPTH WILL VARY BASED ON APPLICATION.
 ALL HARDWARE PROVIDED UNLESS OTHERWISE NOTED.



99 SOUTH STREET, PASSAIC, NJ 07055
 (p) 973-916-1166 (e) estimating@rpgacoustic.com


Title: CLEARSORBER FOIL-DUAL
 DIRECT MOUNT OPT. 2

Proj: RPG PRODUCT


Date: 8/22/22 By: ZAH Scale: 1-1/2" = 1'-0"

Path: F:\Project Mgmt - RPG\PROJECTS\ALL PRODUCTS DRAWING\CLRF-Clearsorber Foil\1-AutoCAD Drawings\Mounting\Window Mounting - Direct Mount Options R1


Comments:

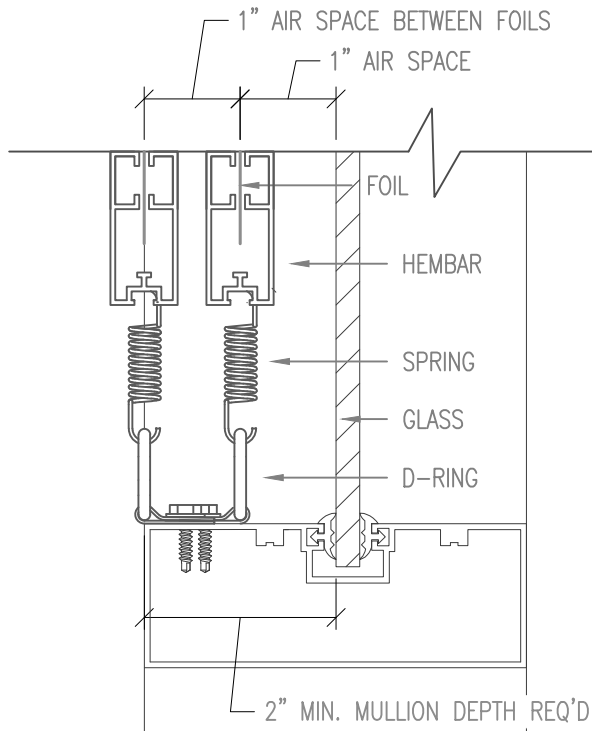

DUAL LAYER WITH 1" TO GLASS

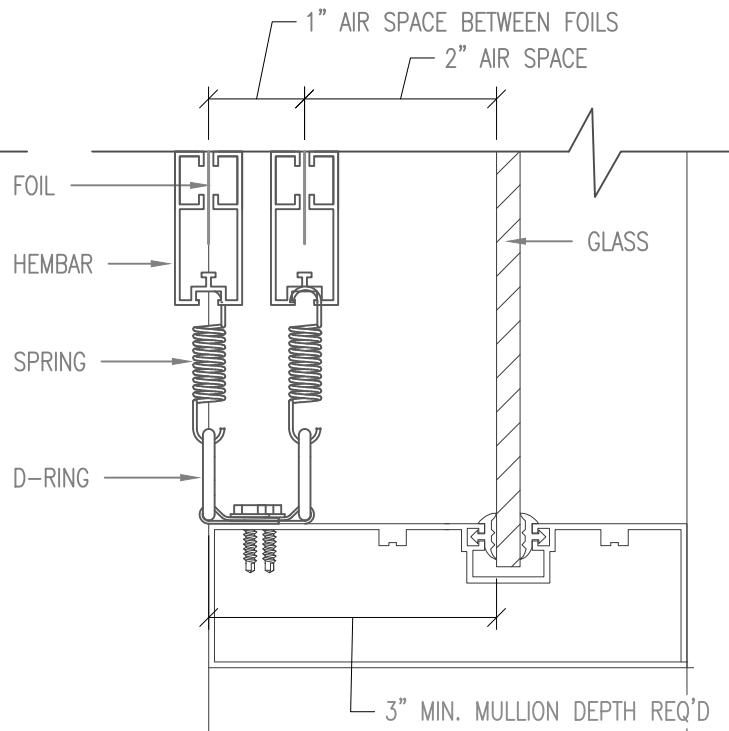

DUAL LAYER WITH 2" TO GLASS

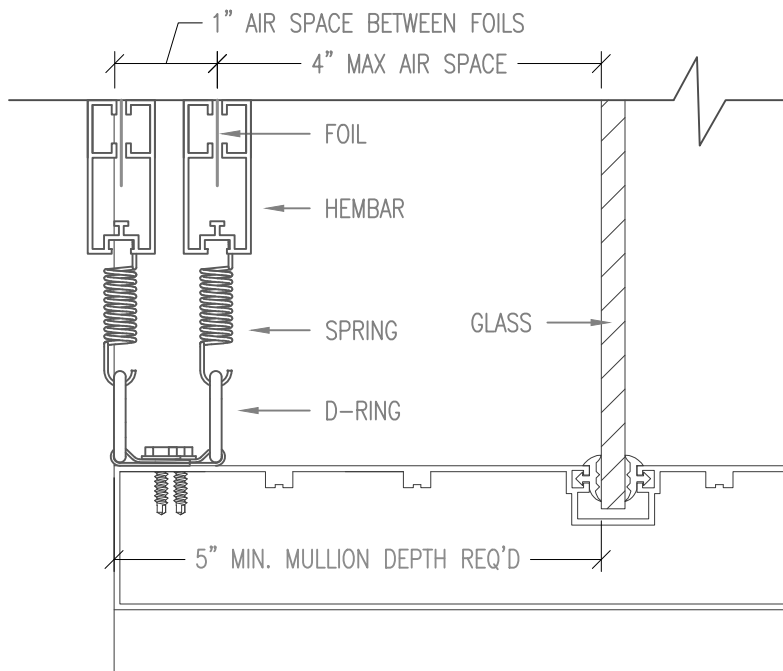

DUAL LAYER WITH 4" TO GLASS

WINDOW MULLIONS ARE SHOWN ILLUSTRATIVELY AT THE MIN. DEPTHS. ACTUAL MULLION DEPTH WILL VARY PER APPLICATION.

D-RING/SPRING/HEMBAR MIN. MOUNTING REQUIREMENTS



99 SOUTH STREET, PASSAIC, NJ 07055
(p) 973-916-1166 (e) estimating@rpgacoustic.com

Title: CLEARSORBER FOIL-DUAL
DIRECT MOUNT OPT. 2

Proj: RPG PRODUCT


Date: 8/22/22

By: ZAH

Scale: 1-1/2" = 1'-0"

Path: F:\Project Mgmt - RPG\PROJECTS\ALL PRODUCTS DRAWING\CLRF_Clearsorber Foil\AutoCAD Drawings\Mounting\Window Mounting - Direct Mount Options R1

Comments:

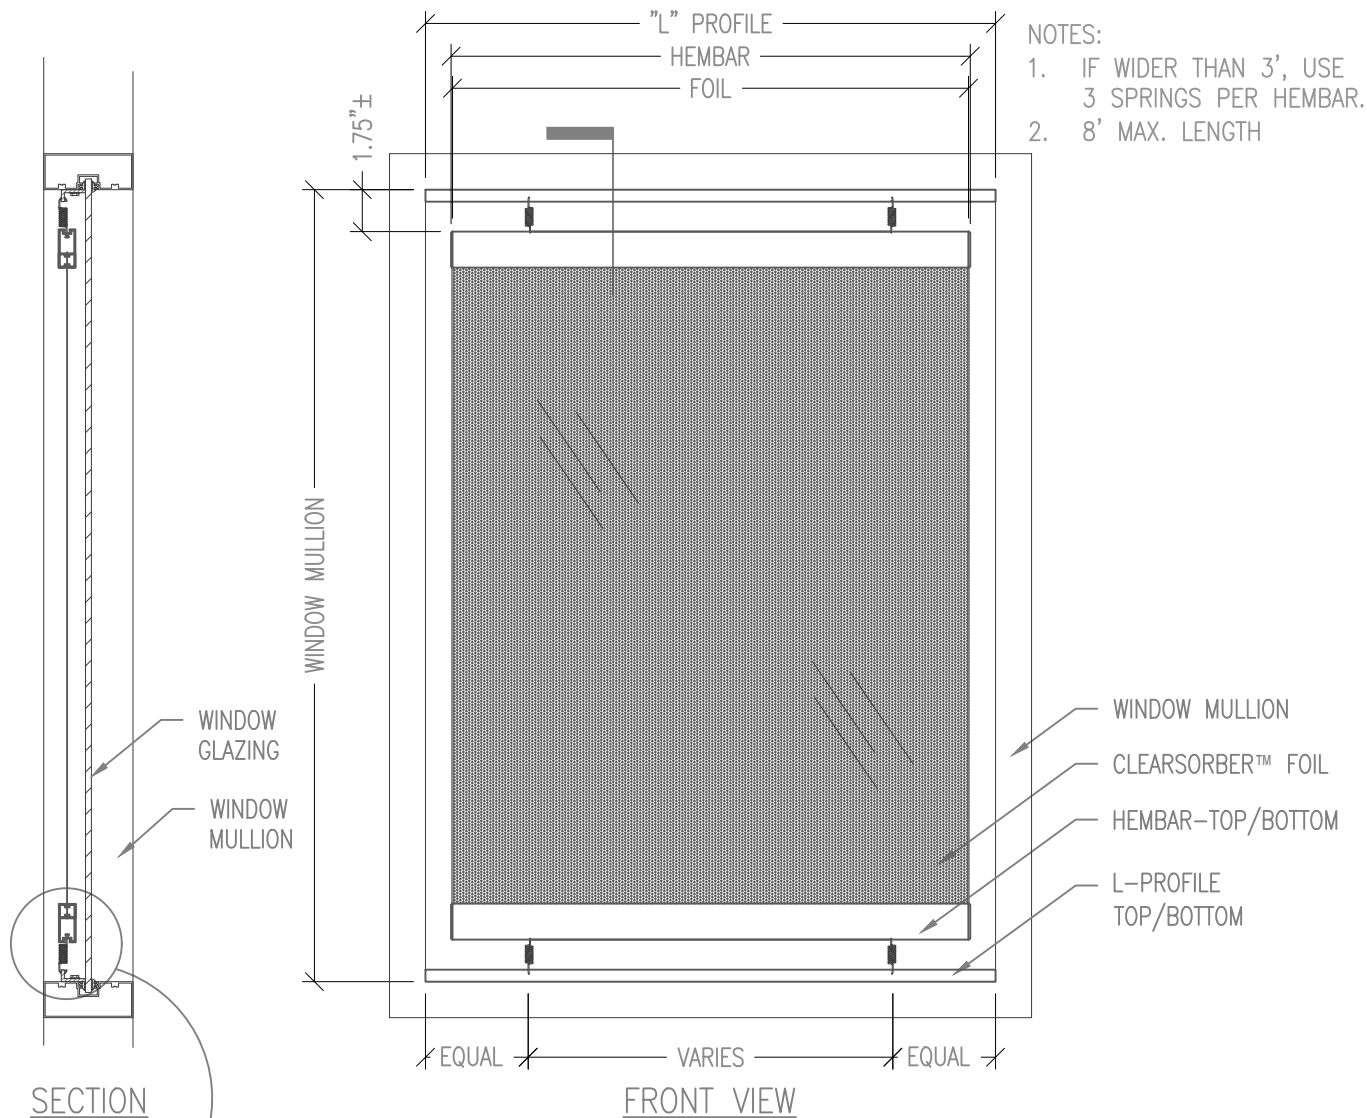

NOTES:

1. IF WIDER THAN 3', USE 3 SPRINGS PER HEMBAR.
2. 8' MAX. LENGTH

CLEARSORB™ FOIL
L-PROFILE/SPRING/HEMBAR
DIRECT MOUNT TO WINDOW MULLION

INSTALLATION

1. SECURE L-PROFILE TO TOP AND BOTTOM OF MULLION WITH SCREWS.
2. INSERT SPRINGS INTO PRE DRILLED HOLES IN TOP PROFILE.
3. HOOK HEMBAR TO TOP SPRINGS THROUGH PRE-DRILLED HOLES
4. PULL BOTTOM HEMBAR WITH SPRINGS/FOIL TAUGHT THEN HOOK FREE END OF SPRING INTO HOLES IN BOTTOM PROFILE.

NOTE:

WINDOW MULLIONS ARE SHOWN ILLUSTRATIVELY. ACTUAL MULLION DEPTH WILL VARY BASED ON APPLICATION.
ALL HARDWARE PROVIDED UNLESS OTHERWISE NOTED.



99 SOUTH STREET, PASSAIC, NJ 07055
(p) 973-916-1166 (e) estimating@rpgacoustic.com

Title:

CLEARSORB FOIL-SINGLE
DIRECT MOUNT OPT. 3

Proj: RPG PRODUCT


Date: 8/22/22

By: ZAH

Scale: 1-1/2" = 1'-0"

Comments:

Path: F:\Project Mgmt - RPG\PROJECTS\ALL PRODUCTS DRAWING\CLRF_Clearsorber Foil\1-AutoCAD Drawings\Mounting\Window Mounting - Direct Mount Options R1

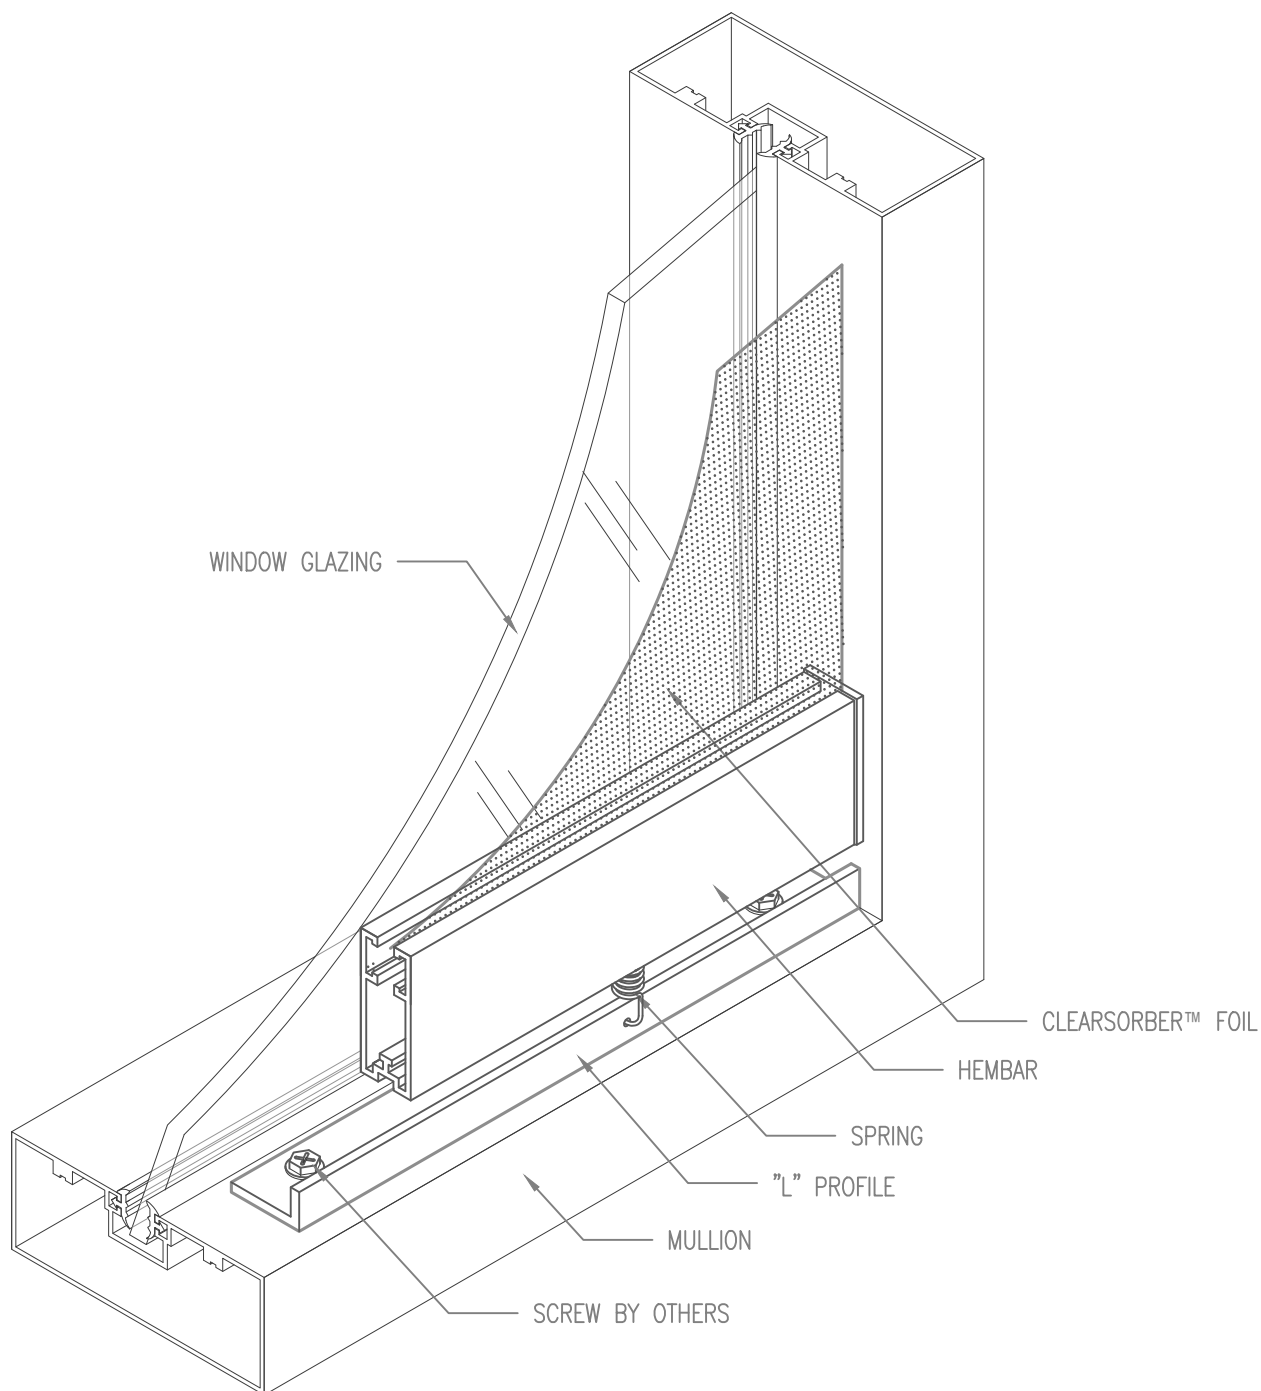

CLEARSORBER™ FOIL (SINGLE LAYER)
DIRECT MOUNT TO WINDOW MULLION
"L"-PROFILE/SPRING/HEMBAR

NOTE:

WINDOW MULLIONS ARE SHOWN ILLUSTRATIVELY. ACTUAL MULLION DEPTH WILL VARY BASED ON APPLICATION.
ALL HARDWARE PROVIDED UNLESS OTHERWISE NOTED.



99 SOUTH STREET, PASSAIC, NJ 07055
(p) 973-916-1166 (e) estimating@rpgacoustic.com

Title: CLEARSORBER FOIL-SINGLE
DIRECT MOUNT OPT. 3

Proj: RPG PRODUCT


Date: 8/22/22

By: ZAH


Scale: 6"=1'-0"

Comments:


Path: F:\Project Mgmt - RPG\PROJECTS\ALL PRODUCTS DRAWING\CLRF_Clearsorber Foil\1-AutoCAD Drawings\Mounting\Window Mounting - Direct Mount Options R1

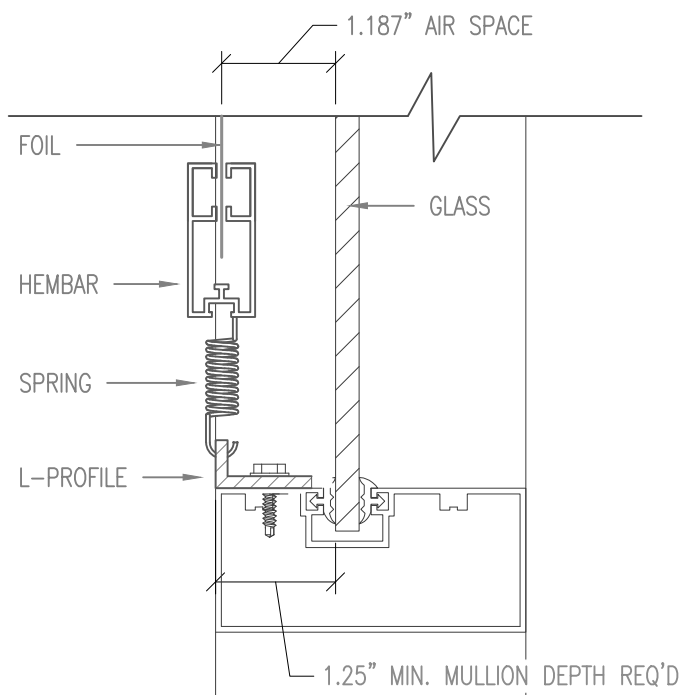

SINGLE LAYER WITH 1" TO GLASS

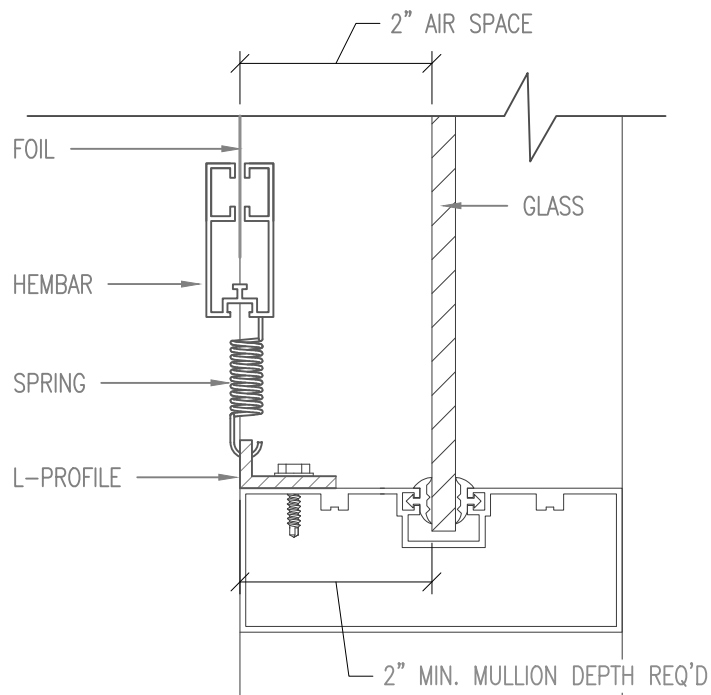

SINGLE LAYER WITH 2" TO GLASS

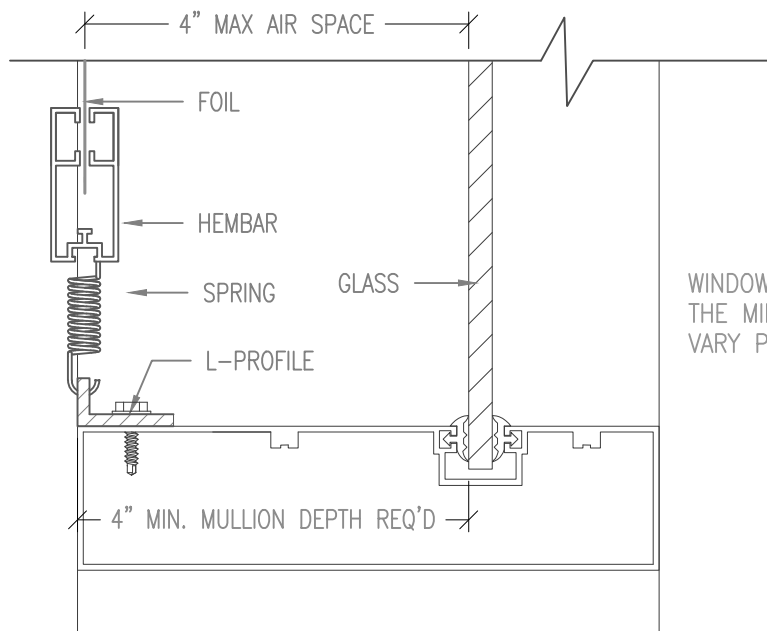

SINGLE LAYER WITH 4" TO GLASS

WINDOW MULLIONS ARE SHOWN ILLUSTRATIVELY AT THE MIN. DEPTHS. ACTUAL MULLION DEPTH WILL VARY PER APPLICATION.

L-PROFILE/SPRING/HEMBAR MIN. MOUNTING REQUIREMENTS



99 SOUTH STREET, PASSAIC, NJ 07055
(p) 973-916-1166 (e) estimating@rpgacoustic.com

Title: CLEARSORBER FOIL-SINGLE
DIRECT MOUNT OPT. 3

Proj: RPG PRODUCT


Date: 8/22/22

By: ZAH

Scale: 1-1/2" = 1'-0"

Comments:

Path: F:\Project Mgmt - RPG\RPG PRODUCTS\ALL PRODUCTS DRAWING\CLRF_Clearsorber Foil\1-AutoCAD Drawings\Mounting\Window Mounting - Direct Mount Options R

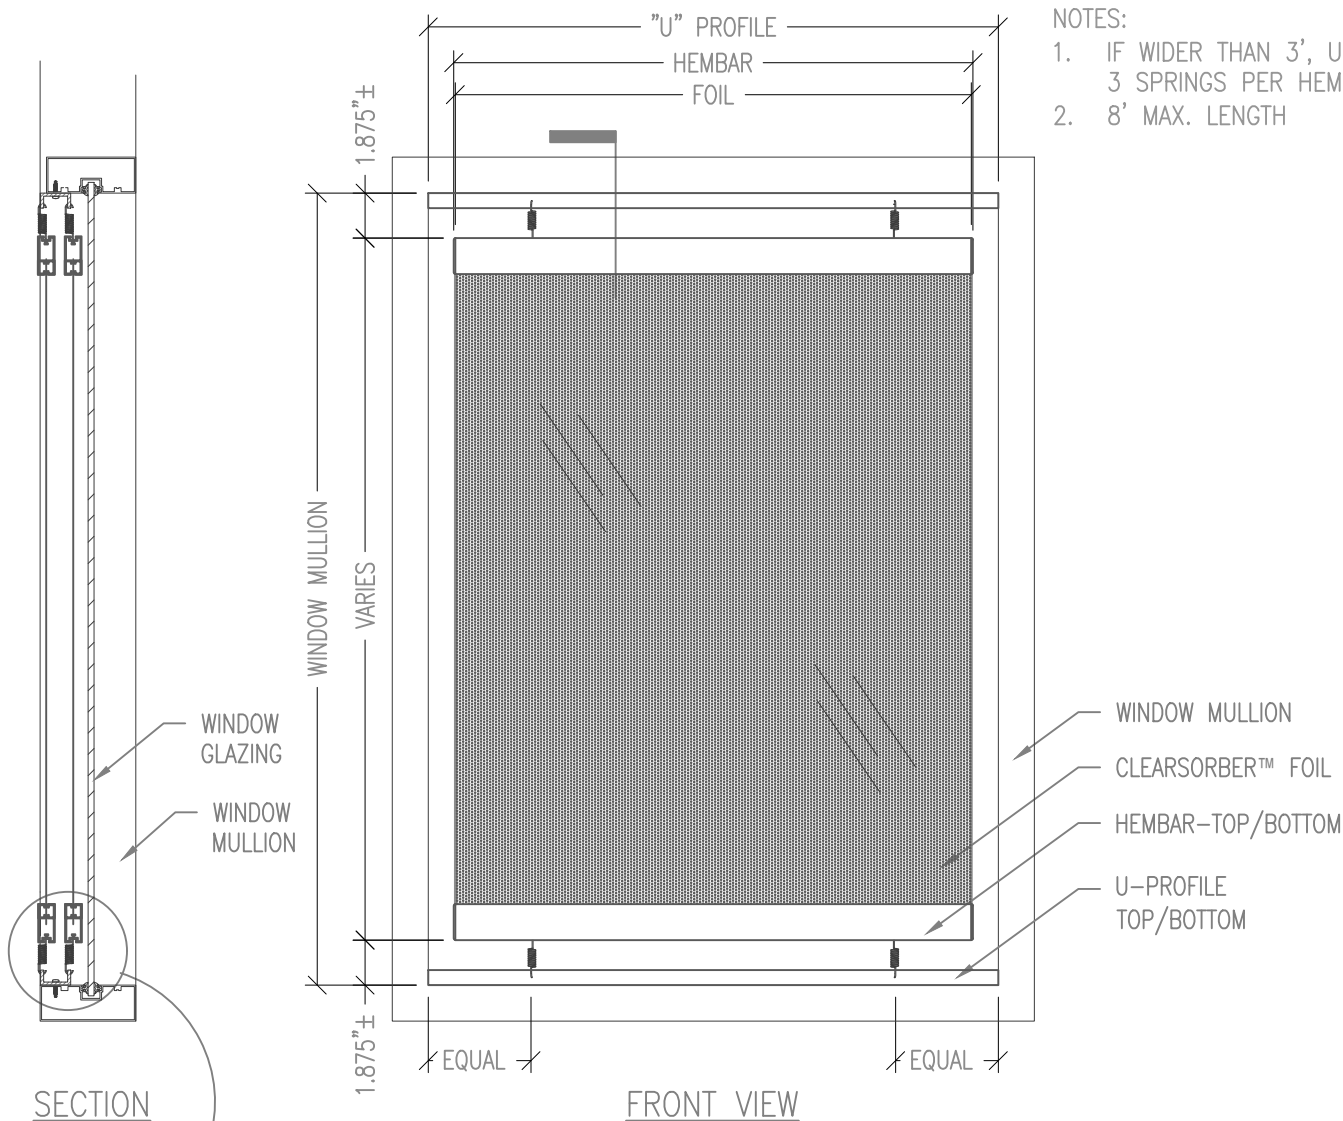

- NOTES:
1. IF WIDER THAN 3', USE 3 SPRINGS PER HEMBAR.
 2. 8' MAX. LENGTH

CLEARSORBER™ FOIL (DUAL LAYER)
U-PROFILE/SPRING/DUAL HEMBAR
DIRECT MOUNT TO WINDOW MULLION

INSTALLATION

1. SECURE U-PROFILE TO TOP AND BOTTOM OF MULLION WITH SCREWS.
2. INSERT SPRINGS INTO HOLES IN TOP PROFILE.
3. HOOK HEMBAR TO TOP SPRINGS THROUGH PRE-DRILLED HOLES
4. PULL BOTTOM HEMBAR WITH SPRINGS/FOIL TAUGHT THEN HOOK FREE END OF SPRING INTO HOLES IN BOTTOM PROFILE.

NO SCALE

NOTE:
WINDOW MULLIONS ARE SHOWN ILLUSTRATIVELY. ACTUAL MULLION DEPTH WILL VARY BASED ON APPLICATION.
ALL HARDWARE PROVIDED UNLESS OTHERWISE NOTED.



99 SOUTH STREET, PASSAIC, NJ 07055
(p) 973-916-1166 (e) estimating@rpgacoustic.com

Title: CLEARSORBER FOIL-DUAL
DIRECT MOUNT OPT. 3

Proj: RPG PRODUCT


Date: 8/22/22

By: ZAH

Scale: 1-1/2" = 1'-0"

Comments:

Path: F:\Project Mgmt - RPG\PROJECTS\ALL PRODUCTS DRAWING\CLRF - Clearsorber Foil\1-AutoCAD Drawings\Mounting\Window Mounting - Direct Mount Options R1

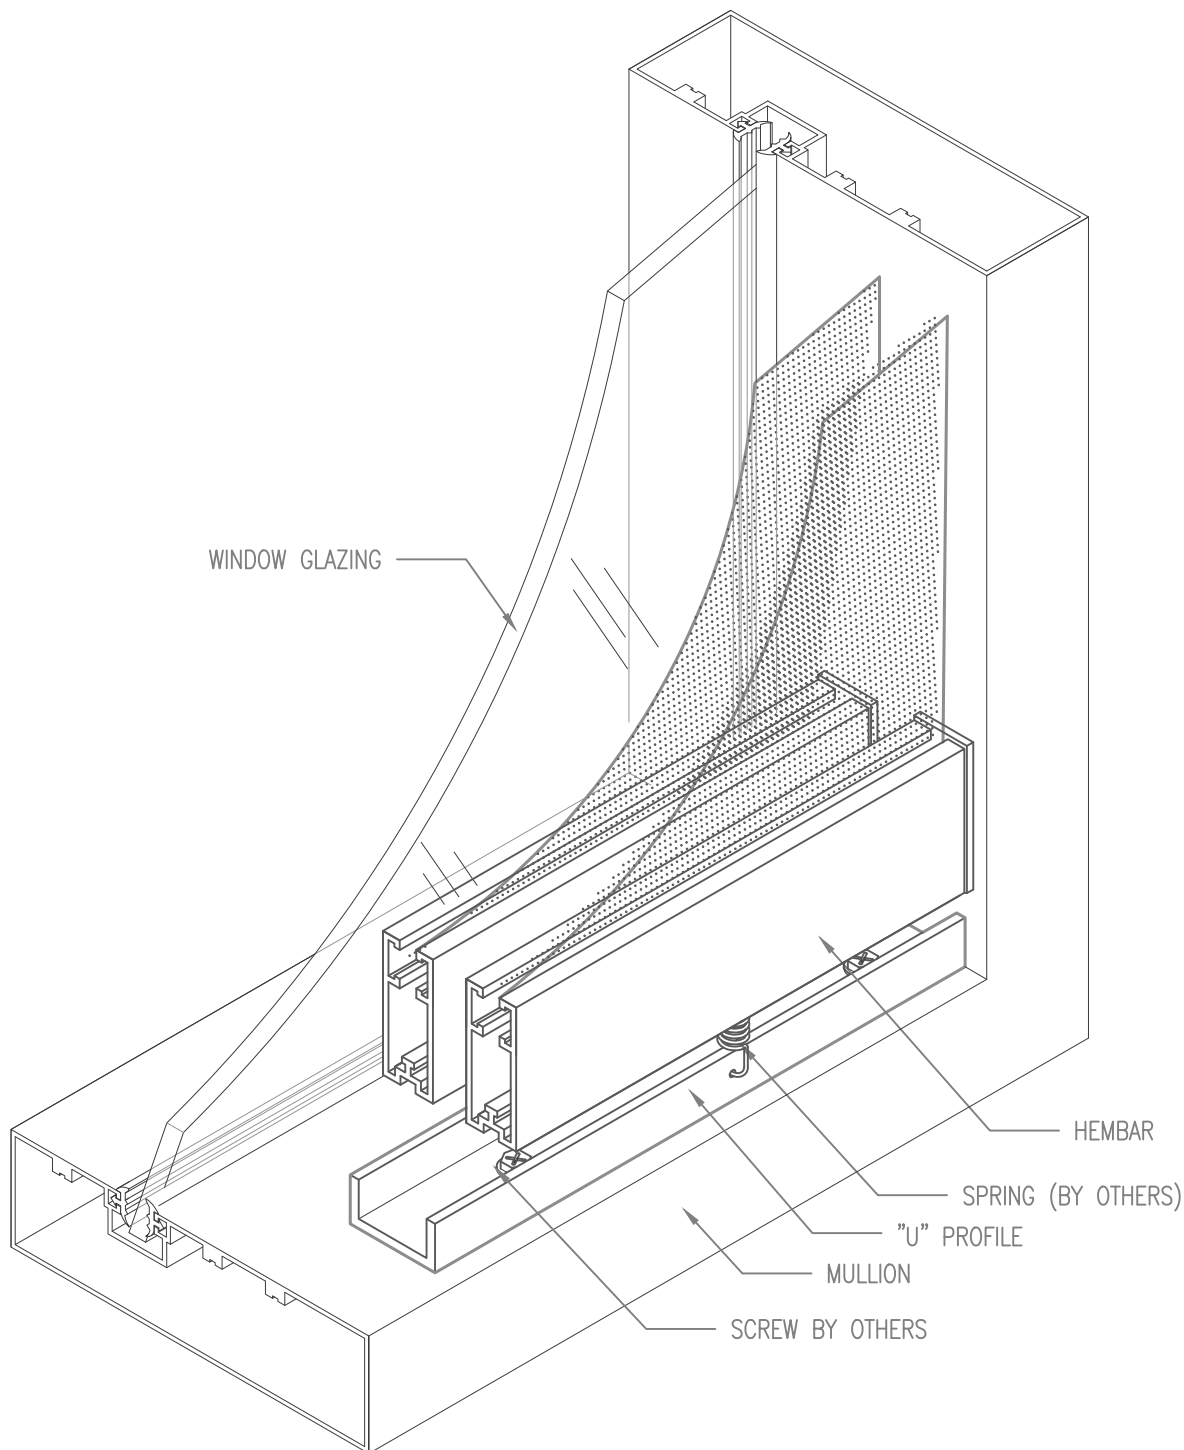

CLEARSORBER™ FOIL (DUAL LAYER)
 "U" PROFILE/SPRING/DUAL HEMBAR
 DIRECT MOUNT TO WINDOW MULLION

NOTE:

WINDOW MULLIONS ARE SHOWN ILLUSTRATIVELY. ACTUAL MULLION DEPTH WILL VARY BASED ON APPLICATION.
 ALL HARDWARE PROVIDED UNLESS OTHERWISE NOTED.



99 SOUTH STREET, PASSAIC, NJ 07055
 (p) 973-916-1166 (e) estimating@rpgacoustic.com

Title:

CLEARSORBER FOIL-DUAL
 DIRECT MOUNT OPT. 3

Proj: RPG PRODUCT


Date: 8/22/22

By: ZAH


Scale: 6"=1'-0"

Comments:


Path: F:\Project Mount - RPG\PROJECTS\ALL PRODUCTS DRAWING\CLRF_Clearsorber Foil\AutoCAD Drawings\Mounting\Window Mounting - Direct Mount Options R1

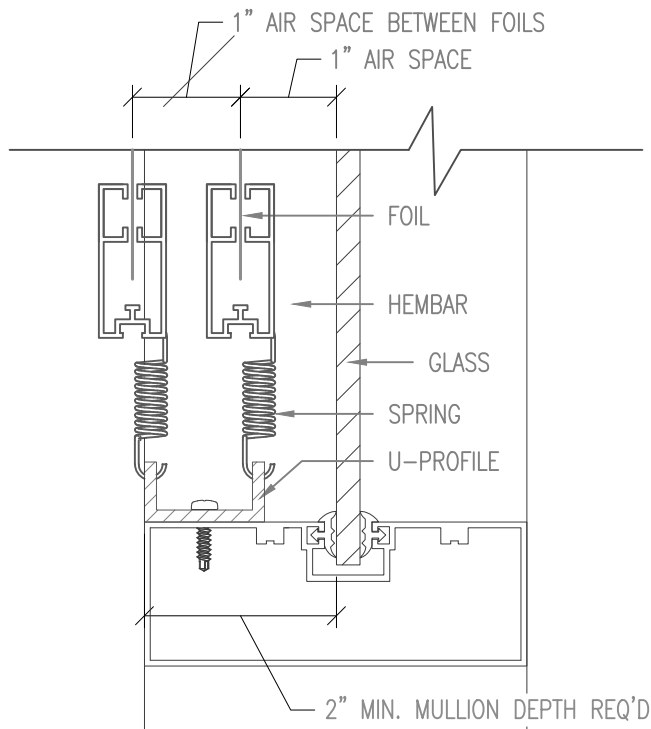

SINGLE LAYER WITH 1" TO GLASS

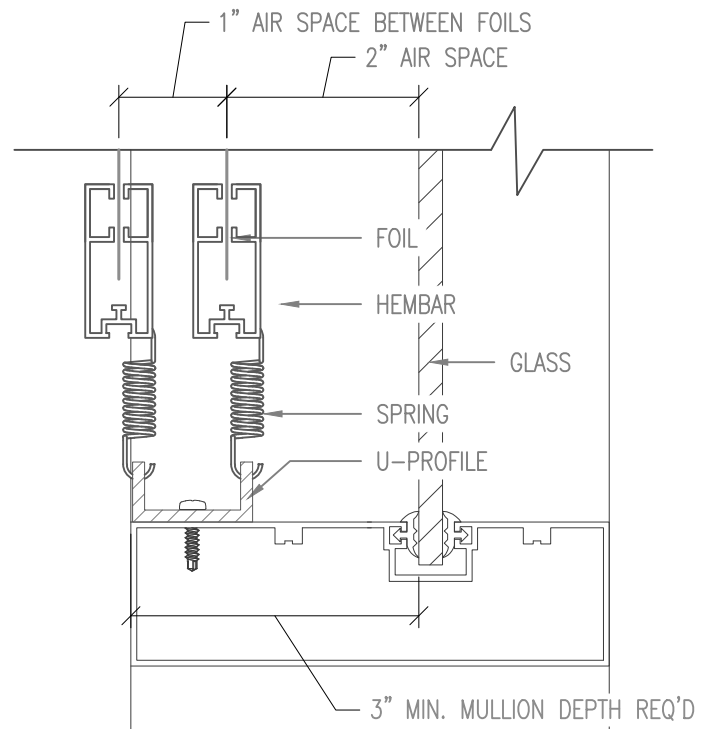

SINGLE LAYER WITH 2" TO GLASS

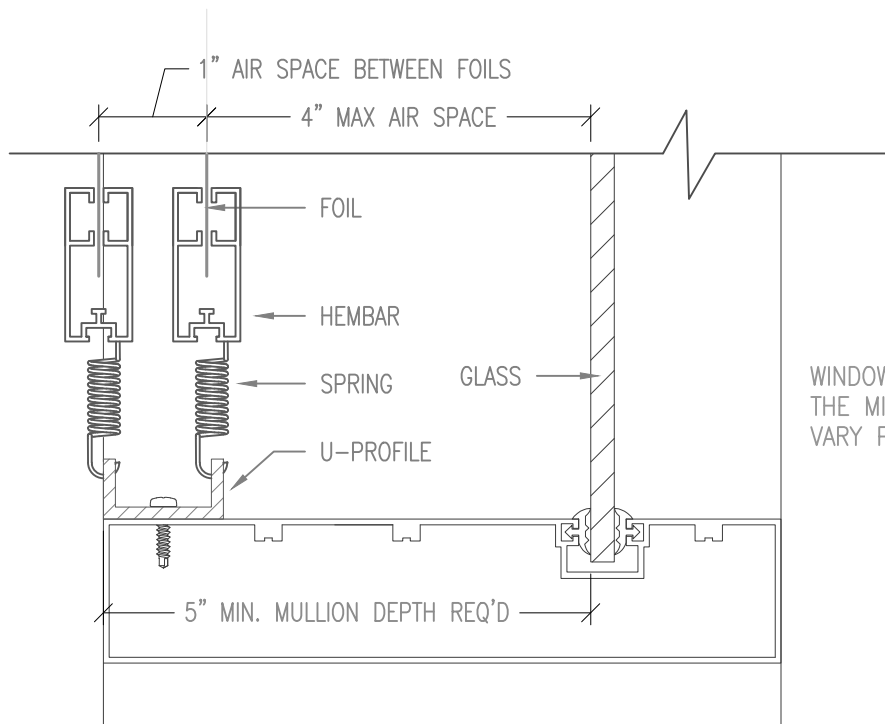

SINGLE LAYER WITH 4" TO GLASS

WINDOW MULLIONS ARE SHOWN ILLUSTRATIVELY AT THE MIN. DEPTHS. ACTUAL MULLION DEPTH WILL VARY PER APPLICATION.

U-PROFILE/SPRING/HEMBAR MIN. MOUNTING REQUIREMENTS



99 SOUTH STREET, PASSAIC, NJ 07055
(p) 973-916-1166 (e) estimating@rpgacoustic.com

Title: CLEARSORBER FOIL-SINGLE
DIRECT MOUNT OPT. I

Proj: RPG PRODUCT


Date: 8/22/22

By: ZAH

Scale: 6" = 1'-0"

Comments:

Path: F:\Project Mgmt - RPG\PROJECTS\ALL PRODUCTS DRAWING\CLRF_Clearsorber Foil\AutoCAD Drawings\Mounting\Window Mounting - Direct Mount Options R1

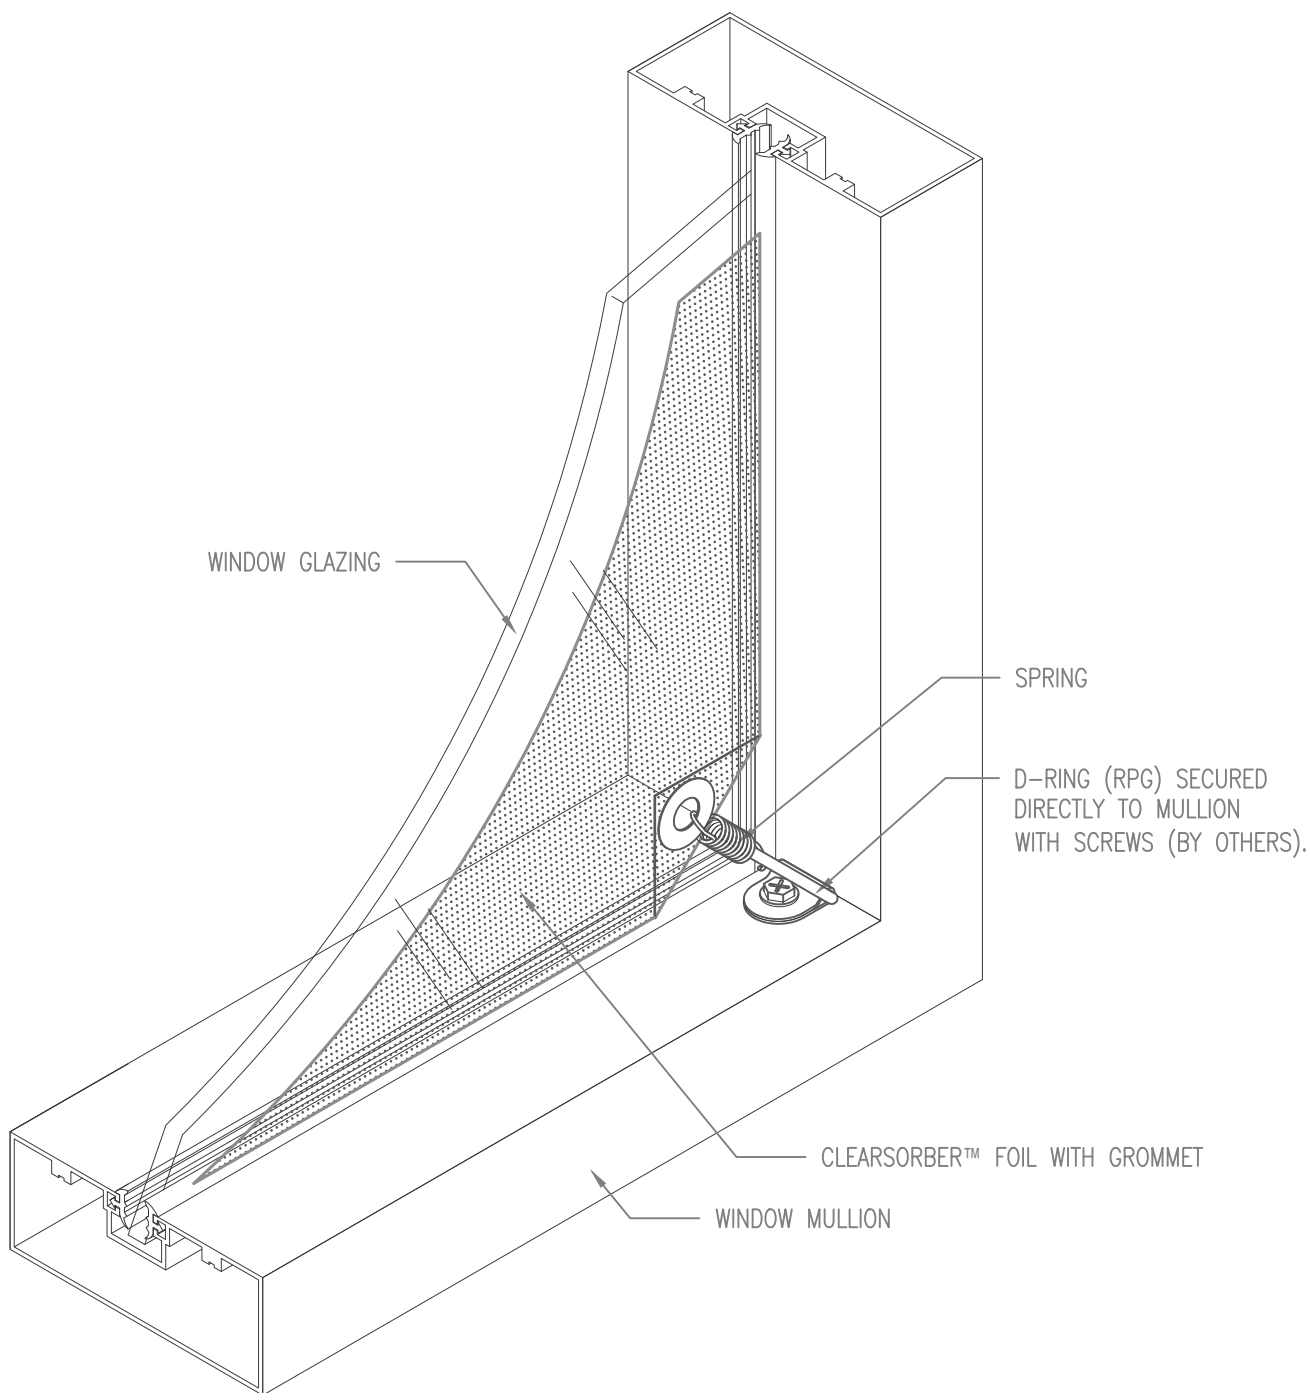

CLEARSORBER™ FOIL (SINGLE LAYER)
D-RING/SPRING/GROMMET
DIRECT MOUNT TO WINDOW MULLION

NOTE:

WINDOW MULLIONS ARE SHOWN ILLUSTRATIVELY. ACTUAL MULLION DEPTH WILL VARY BASED ON APPLICATION.
ALL HARDWARE PROVIDED UNLESS OTHERWISE NOTED.



99 SOUTH STREET, PASSAIC, NJ 07055
(p) 973-916-1166 (e) estimating@rpgacoustic.com

Title: CLEARSORBER FOIL-SINGLE
DIRECT MOUNT OPT. 1 ILLUSTRATION

Proj: RPG PRODUCT


Date: 8/22/22

By: ZAH

Scale: 6"=1'-0"

Comments:

Path: F:\Project Mount - RPG\RPG PRODUCTS\ALL PRODUCTS DRAWING\CLEARSORBER Foil\I-AutoCAD Drawings\Mounting\Window Mounting - Direct Mount Options R1

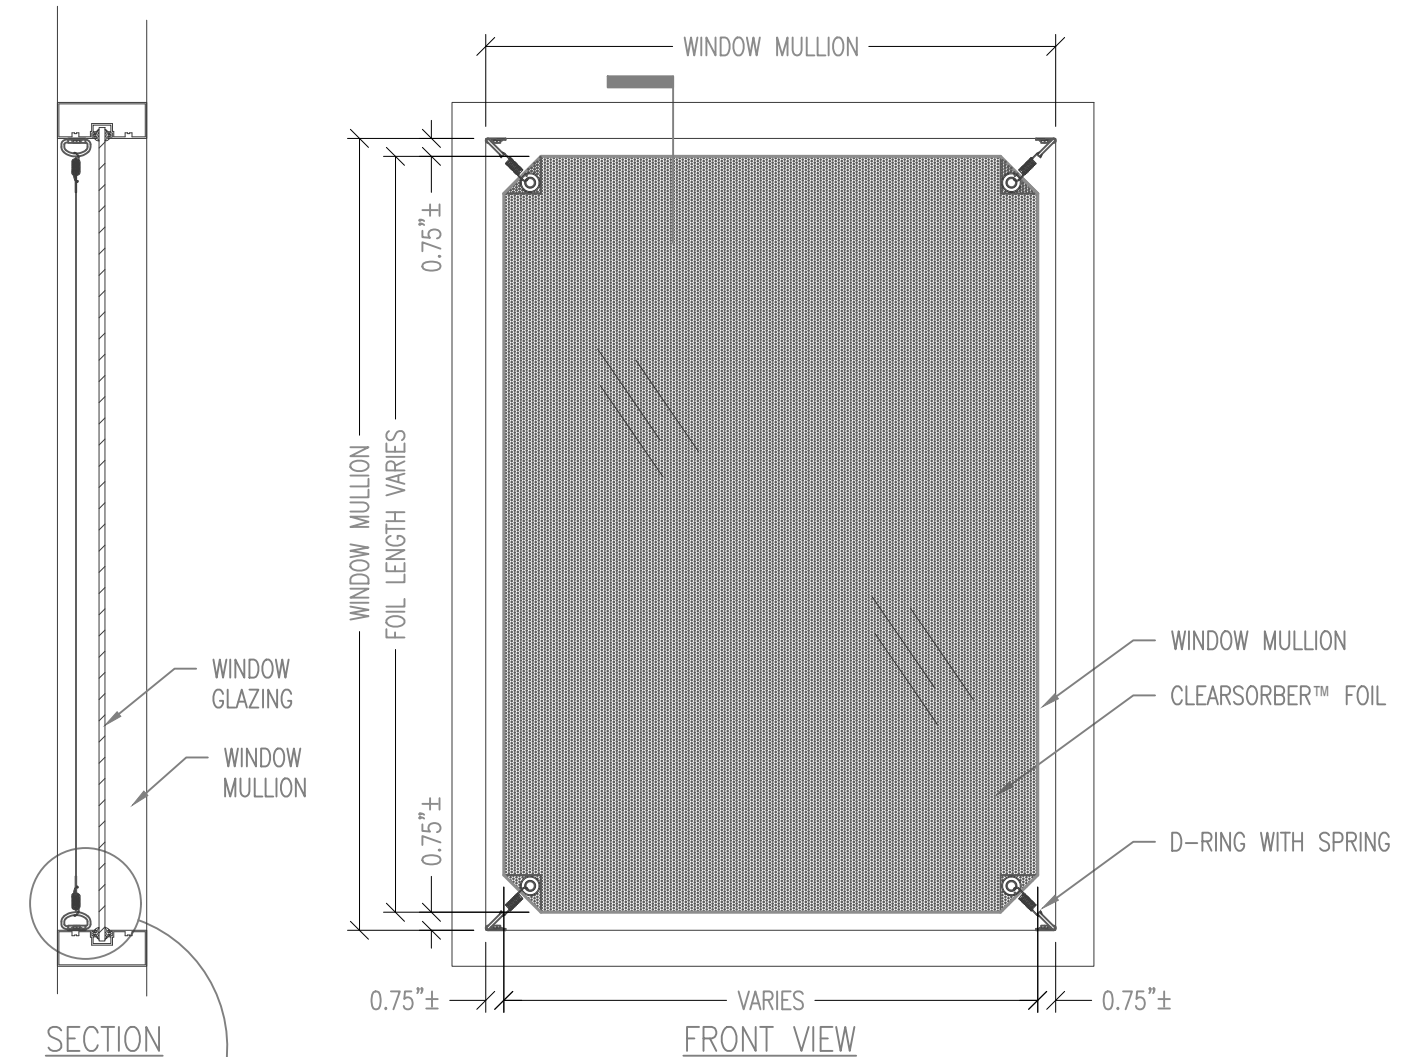

CLEARSORBER™ FOIL (SINGLE LAYER)
 DIRECT MOUNT TO WINDOW MULLION
 D-RING/SPRING/GROMMET

INSTALLATION

1. SECURE D-RINGS DIRECTLY TO WINDOW MULLION WITH SELF TAPPING SCREWS.
2. ATTACH SPRINGS TO TOP CORNERS OF FOIL AND D-RINGS.
3. INSERT SPRINGS INTO BOTTOM GROMMETS.
4. PULL FOIL TAUGHT AND HOOK FREE END OF SPRING ONTO D-RING.

NOTE:

WINDOW MULLIONS ARE SHOWN ILLUSTRATIVELY. ACTUAL MULLION DEPTH WILL VARY BASED ON APPLICATION.
 ALL HARDWARE PROVIDED UNLESS OTHERWISE NOTED.



99 SOUTH STREET, PASSAIC, NJ 07055
 (p) 973-916-1166 (e) estimating@rpgacoustic.com

Title:

CLEARSORBER FOIL-SINGLE
 DIRECT MOUNT OPT. 1

Proj: RPG PRODUCT


Date: 8/22/22

By: ZAH


Scale: 1-1/2" = 1'-0"

Comments:


Path: F:\Project Mgmt - RPG\PROJECTS\ALL PRODUCTS DRAWING\CLEAR_Clearsorber Foil\1-AutoCAD Drawings\Mounting\Window Mounting - Direct Mount Options R1

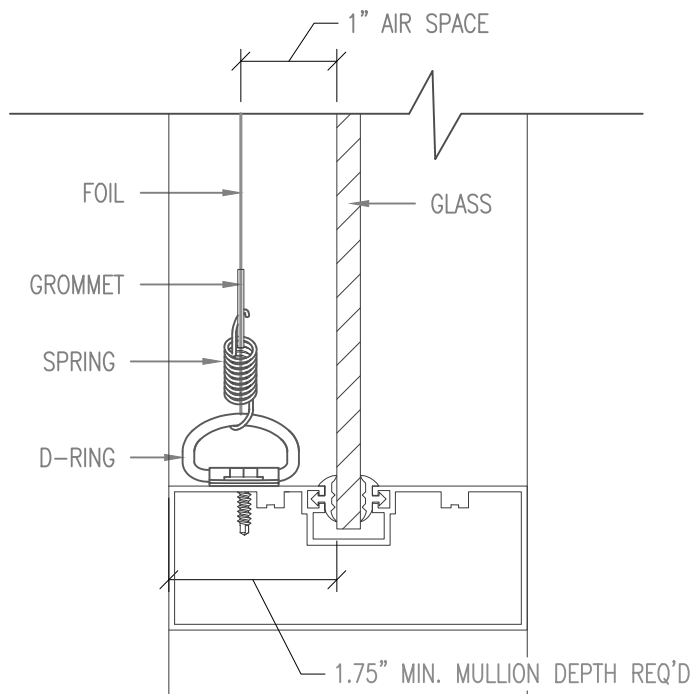

SINGLE LAYER WITH 1" TO GLASS

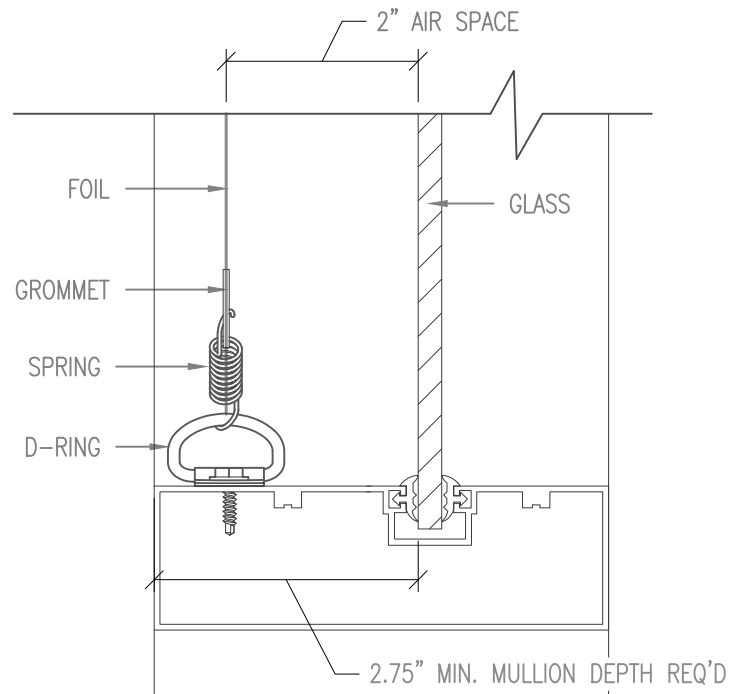

SINGLE LAYER WITH 2" TO GLASS

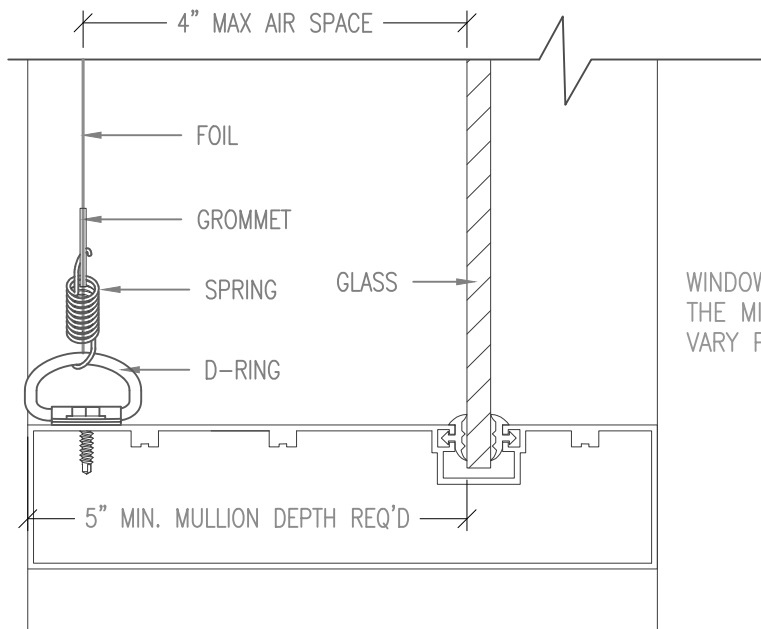

SINGLE LAYER WITH 4" TO GLASS

WINDOW MULLIONS ARE SHOWN ILLUSTRATIVELY AT THE MIN. DEPTHS. ACTUAL MULLION DEPTH WILL VARY PER APPLICATION.

D-RING/SPRING/GROMMET MIN. MOUNTING REQUIREMENTS



99 SOUTH STREET, PASSAIC, NJ 07055
(p) 973-916-1166 (e) estimating@rpgacoustic.com

Title: CLEARSORBER FOIL-SINGLE
DIRECT MOUNT OPT. 1

Proj: RPG PRODUCT


Date: 8/22/22

By: ZAH

Scale: 1-1/2" = 1'-0"

Comments:

Path: F:\Project Mgmt - RPG\PROJECTS\ALL PRODUCTS DRAWING\CLRF_Clearsorber Foil\1-AutoCAD Drawings\Mounting\Window Mounting - Direct Mount Options R1

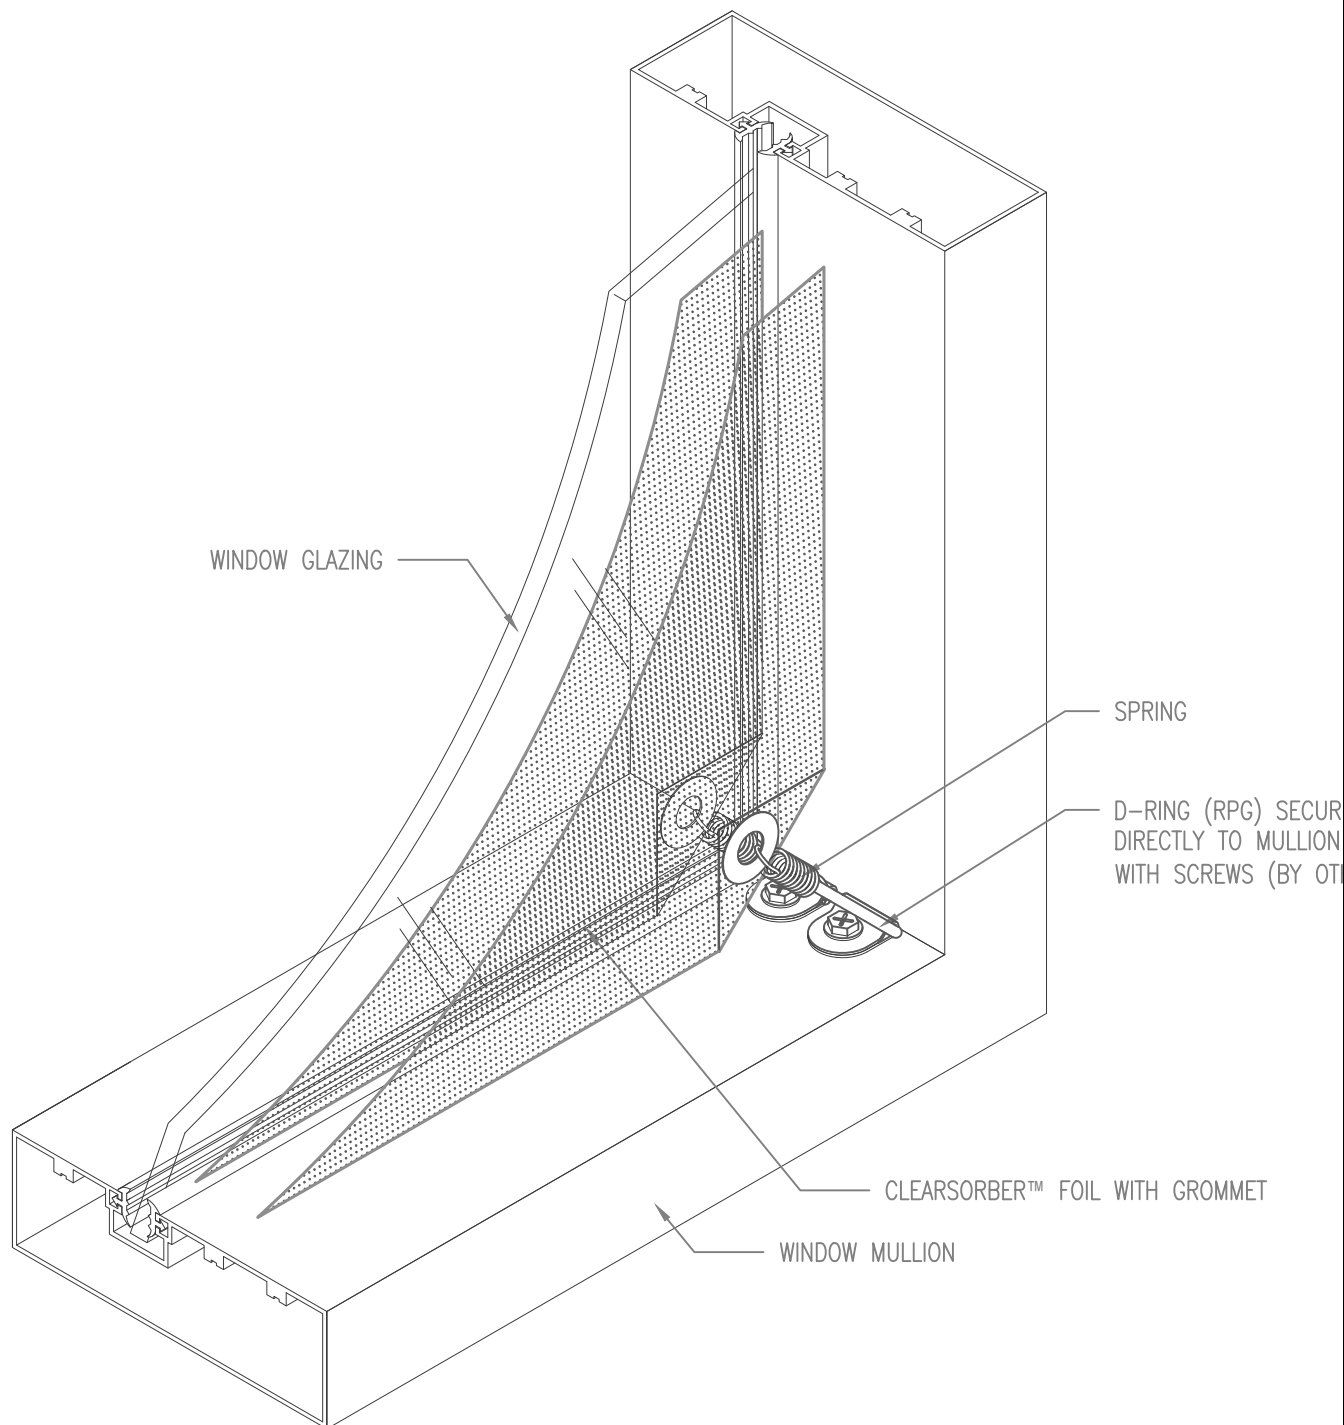

CLEARSORBER™ FOIL (DUAL LAYER)
D-RING/SPRING/GROMMET
DIRECT MOUNT TO WINDOW MULLION

NOTE:

WINDOW MULLIONS ARE SHOWN ILLUSTRATIVELY. ACTUAL MULLION DEPTH WILL VARY BASED ON APPLICATION.
ALL HARDWARE PROVIDED UNLESS OTHERWISE NOTED.



99 SOUTH STREET, PASSAIC, NJ 07055
(p) 973-916-1166 (e) estimating@rpgacoustic.com

Title:

CLEARSORBER FOIL-DUAL
DIRECT MOUNT OPT. 1 ILLUSTRATION

Proj: RPG PRODUCT


Date: 8/22/22

By: ZAH

Scale: 6"=1'-0"

Comments:

Path: F:\Project Mount - RPG\PROJECTS\ALL PRODUCTS DRAWING\CLEARSORBER Foil\1-AutoCAD Drawings\Mounting\Window Mounting - Direct Mount Options R1

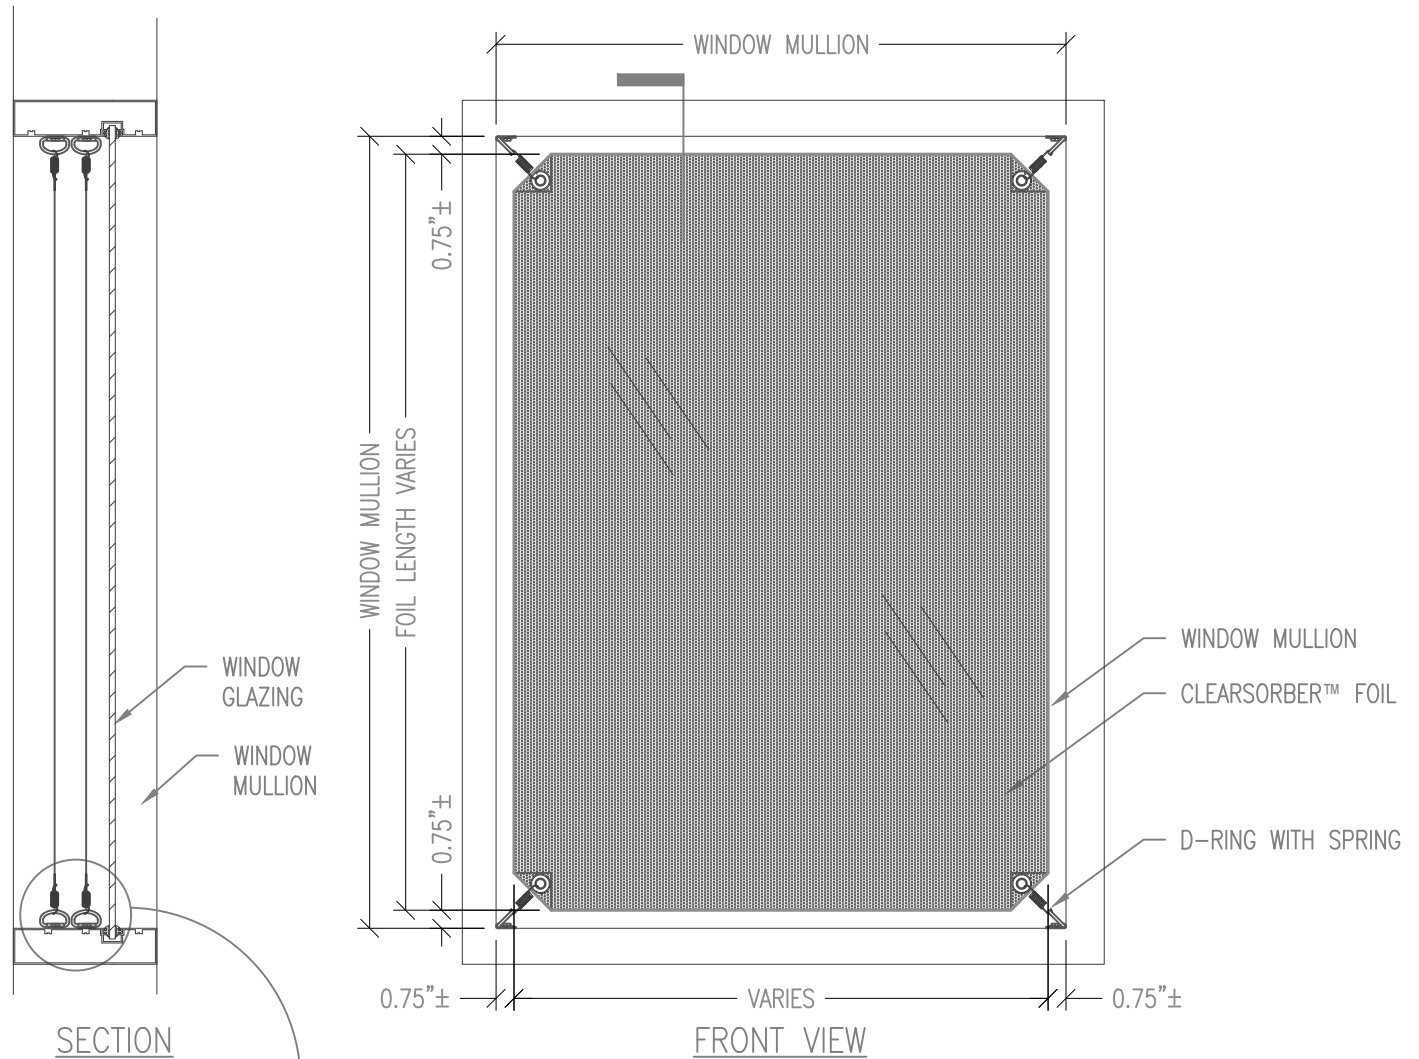

SECTION

FRONT VIEW

CLEARSORBER™ FOIL (DUAL LAYER)
DIRECT MOUNT TO WINDOW MULLION
D-RING/SPRING/GROMMET

INSTALLATION

1. SECURE D-RINGS DIRECTLY TO WINDOW MULLION WITH SELF TAPPING SCREWS.
2. ATTACH SPRINGS TO TOP CORNERS OF FOIL AND D-RINGS.
3. INSERT SPRINGS INTO BOTTOM GROMMETS.
4. PULL FOIL TAUGHT AND HOOK FREE END OF SPRING ONTO D-RING.

NOTE:

WINDOW MULLIONS ARE SHOWN ILLUSTRATIVELY. ACTUAL MULLION DEPTH WILL VARY BASED ON APPLICATION.
ALL HARDWARE PROVIDED UNLESS OTHERWISE NOTED.



99 SOUTH STREET, PASSAIC, NJ 07055
(p) 973-916-1166 (e) estimating@rpgacoustic.com

Title:

CLEARSORBER FOIL-DUAL
DIRECT MOUNT OPT. I

Proj: RPG PRODUCT


Date: 8/22/22

By: ZAH


Scale: 1-1/2" = 1'-0"

Comments:


Path: F:\Project Mgmt - RPG\PROJECTS\ALL PRODUCTS DRAWING\CLRF_Clearsorber Foil\AutoCAD Drawings\Mounting\Window Mounting - Direct Mount Options R1

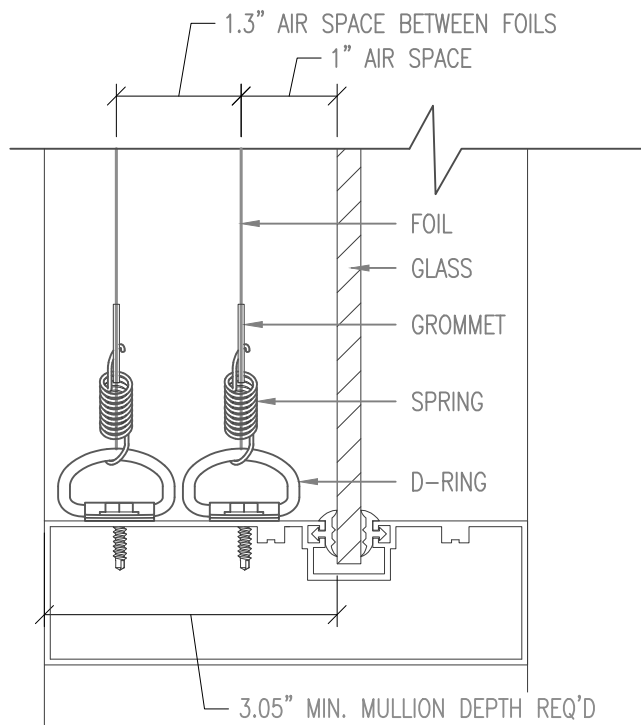

DUAL LAYER WITH 1" TO GLASS

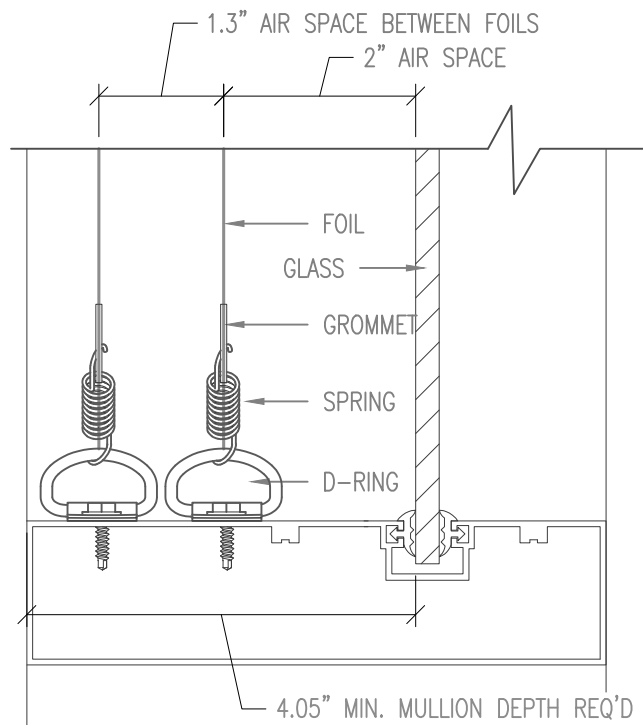

DUAL LAYER WITH 2" TO GLASS

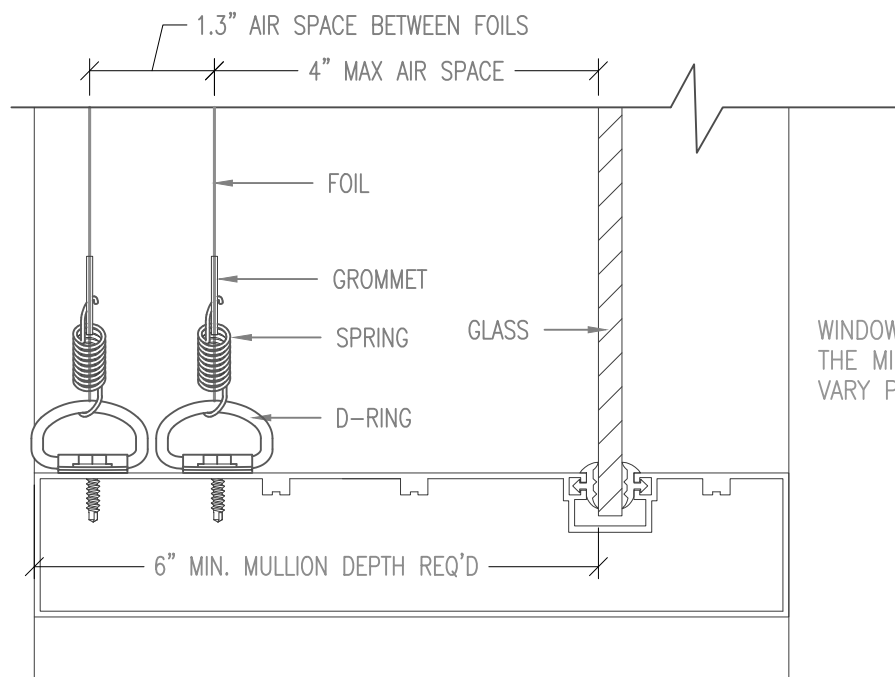

DUAL LAYER WITH 4" TO GLASS

WINDOW MULLIONS ARE SHOWN ILLUSTRATIVELY AT THE MIN. DEPTHS. ACTUAL MULLION DEPTH WILL VARY PER APPLICATION.

TUBE/D-RING/SPRING/GROMMET MIN. MOUNTING REQUIREMENTS



99 SOUTH STREET, PASSAIC, NJ 07055
(p) 973-916-1166 (e) estimating@rpgacoustic.com

Title: CLEARSORBER FOIL-SINGLE
DIRECT MOUNT OPT. I

Proj: RPG PRODUCT


Date: 8/22/22

By: ZAH

Scale: 6" = 1'-0"

Path: F:\Project Mgmt - RPG\RPG PRODUCTS\ALL PRODUCTS DRAWING\CLRF_Clearsorber Foil\1-AutoCAD Drawings\Mounting\Window Mounting - Direct Mount Options R1

Comments:

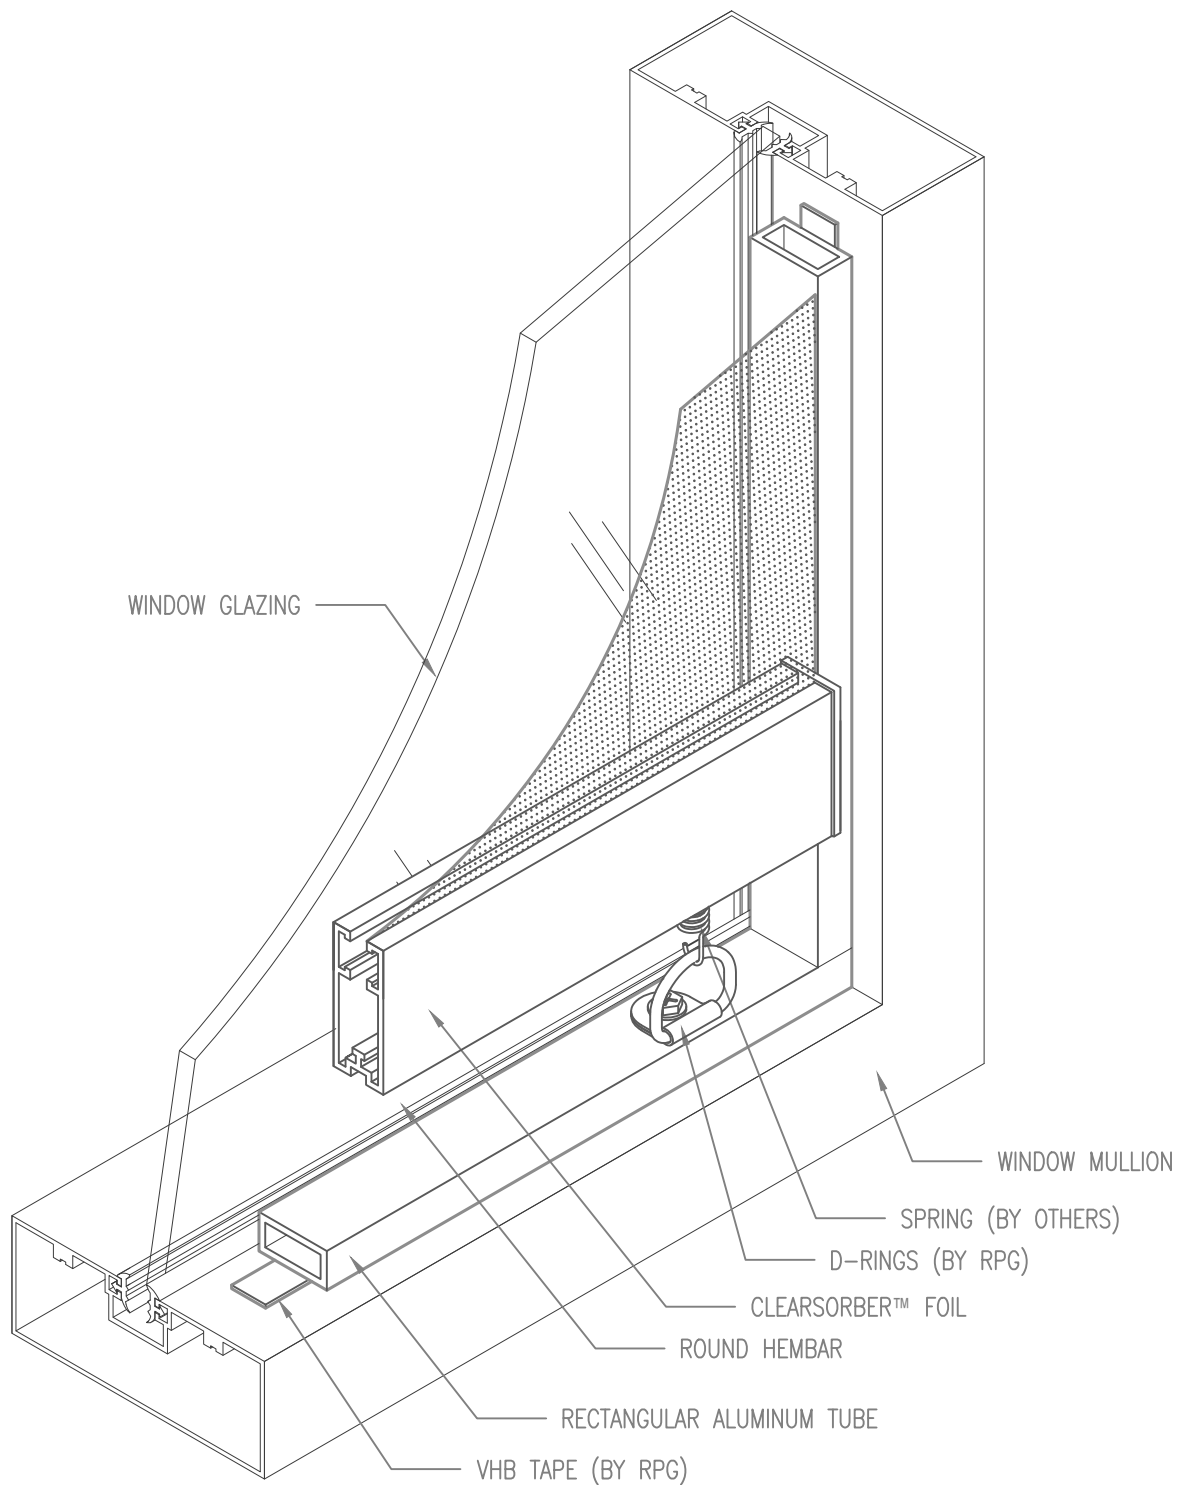

CLEARSORB™ FOIL (SINGLE LAYER)
PENETRATION FREE MOUNTING
TUBE/D-RING/SPRING/SINGLE HEMBAR MOUNTING



99 SOUTH STREET, PASSAIC, NJ 07055
(p) 973-916-1166 (e) estimating@rpgacoustic.com

Title: CLEARSORB FOIL-SINGLE
PEN. FREE MOUNT OPT. 2 ILLUS.

Proj: RPG PRODUCT


Date: 8/22/22

By: ACT


Scale: 6"=1'-0"

Comments:


Path: F:\Project Mgmt - RPG__RPG PRODUCTS\ALL PRODUCTS DRAWING\CLRF_Clearsorber Foil\1-AutoCAD Drawings\Mounting\Window Mounting - Penetration Free Options.RVT

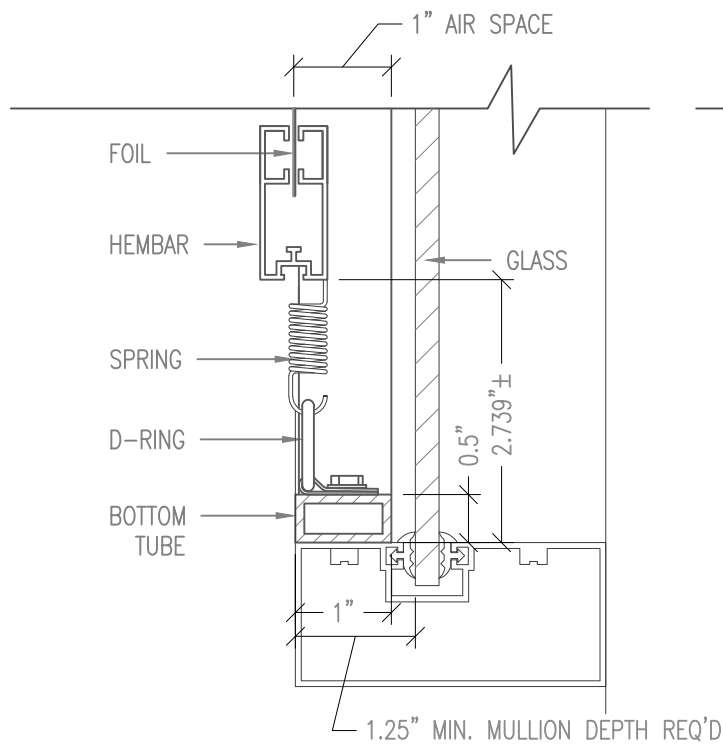

SINGLE LAYER WITH 1" TO GLASS

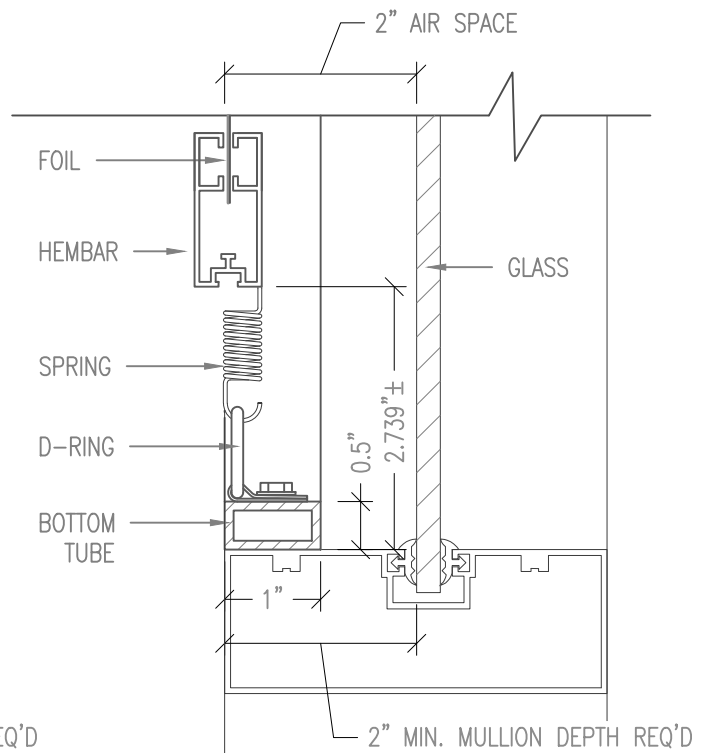

SINGLE LAYER WITH 2" TO GLASS

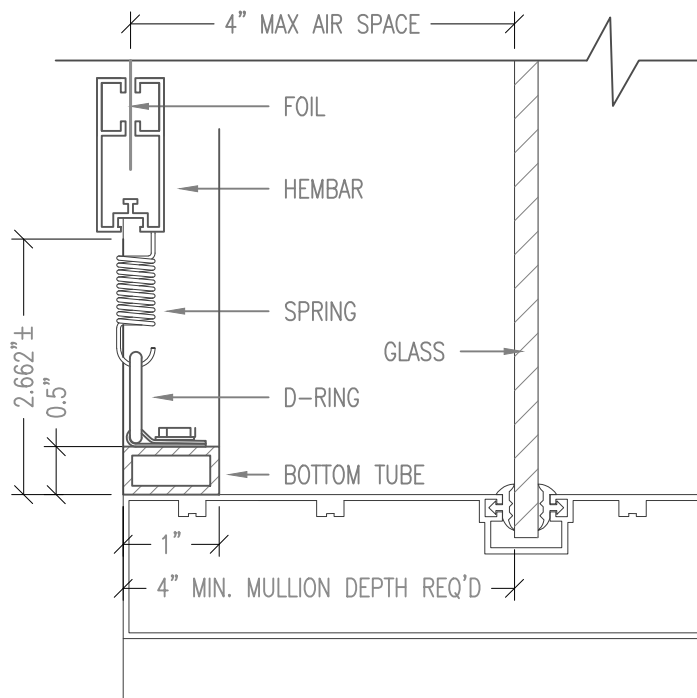

SINGLE LAYER WITH 4" TO GLASS

WINDOW MULLIONS ARE SHOWN ILLUSTRATIVELY AT THE MIN. DEPTHS. ACTUAL MULLION DEPTH WILL VARY PER APPLICATION.

TUBE/D-RING/SPRING/SINGLE HEMBAR MIN. MOUNTING REQUIREMENTS



99 SOUTH STREET, PASSAIC, NJ 07055
(p) 973-916-1166 (e) estimating@rpgacoustic.com

Title: CLEARSORBER FOIL-SINGLE
PEN, FREE OPT, 2 MIN. REQ'S.

Proj: RPG PRODUCT


Date: 8/22/22

By: ACT

Scale: 6" = 1'-0"

Path: F:\Project Mgmt - RPG\RPG PRODUCTS\ALL PRODUCTS DRAWING\CLRF_Clearsorber Foil\1-AutoCAD Drawings\Mounting\Window Mounting - Penetration Free Options.RVT

Comments:

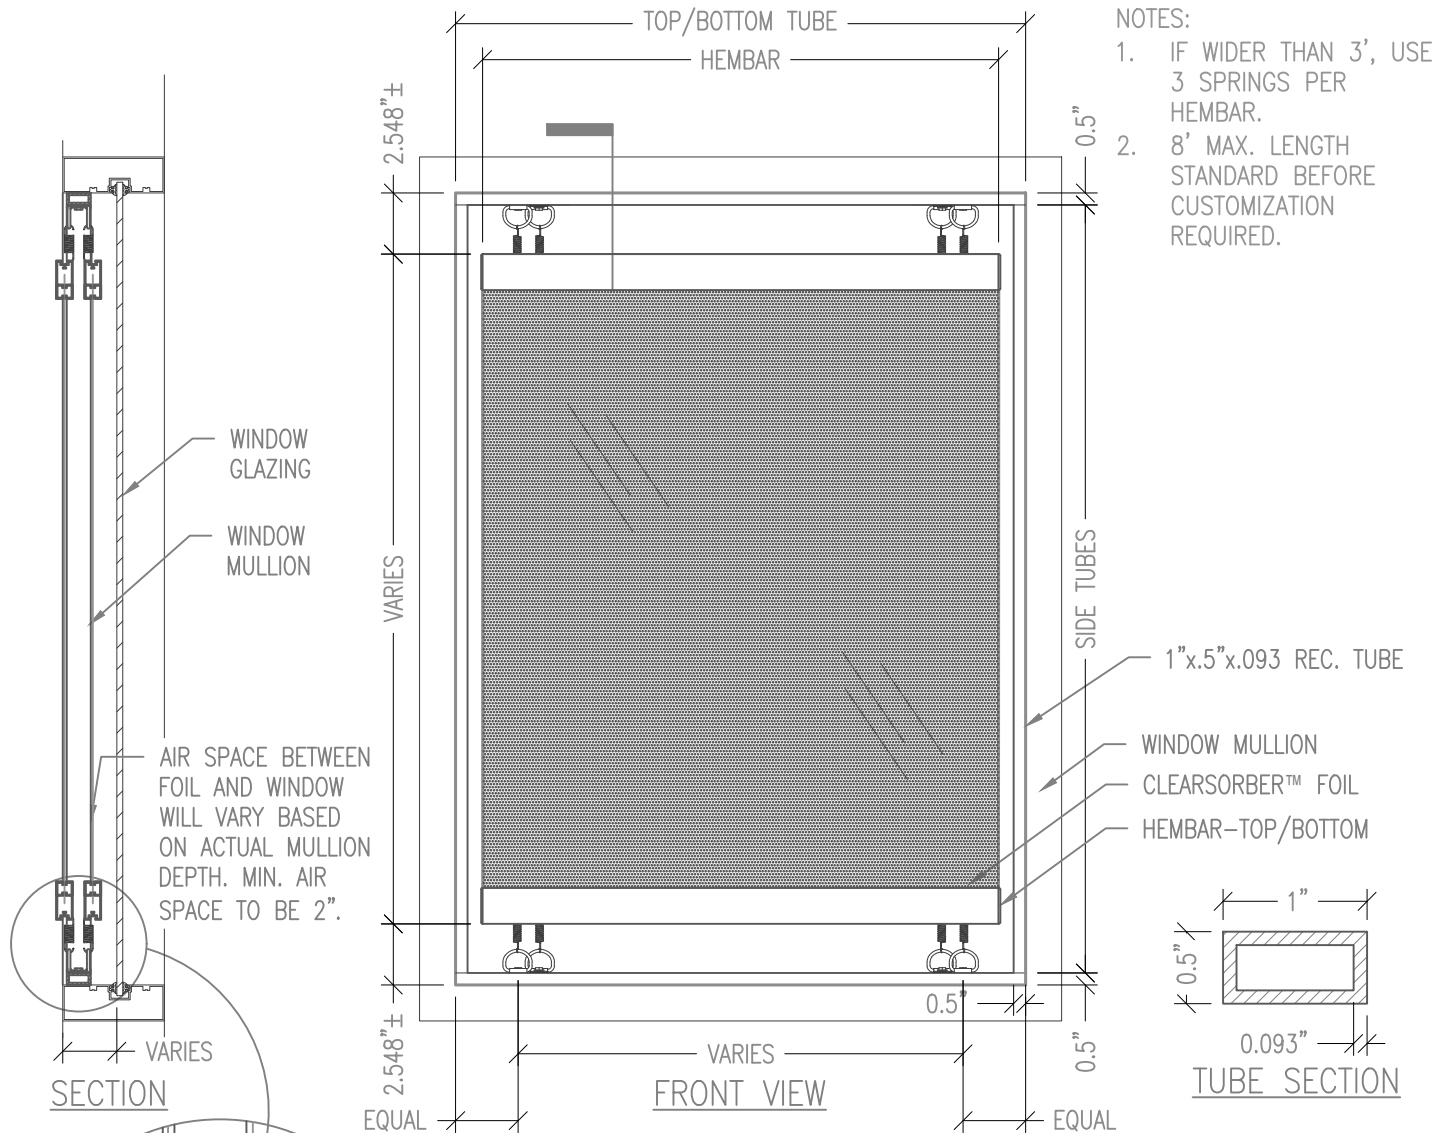

NOTES:

1. IF WIDER THAN 3', USE 3 SPRINGS PER HEMBAR.
2. 8' MAX. LENGTH STANDARD BEFORE CUSTOMIZATION REQUIRED.

INSTALLATION

1. CUT TOP & BOTTOM TUBES TO FIT SNUG WITHIN MULLIONS.
2. USING THE PREDRILLED SPRING HOLES IN THE HEMBAR FOR REFERENCE, DRILL HOLES FOR THE SPRINGS IN THE TOP AND BOTTOM TUBES.
3. ADHERE TOP & BOTTOM TUBES TO MULLION USING THE SUPPLIED VHB TAPE.
4. CUT SIDE TUBES TO FIT SNUG BETWEEN TOP AND BOTTOM TUBES.
5. ADHERE SIDE TUBES TO MULLION USING THE SUPPLIED VHB TAPE (BY RPG).
6. INSERT SPRINGS (BY OTHERS) INTO PREDRILLED HOLES IN HEMBAR.
7. ATTACH REAR HEMBAR/FOIL (CLOSEST TO WINDOW) WITH SPRINGS TO TOP TUBE FIRST, BY INSERTING SPRINGS (BY OTHERS) INTO DRILLED HOLES.
8. GRASP BOTTOM HEMBAR AND PULL TAUGHT AND INSERT SPRINGS (BY OTHERS) INTO BOTTOM HEMBAR HOLES.
9. REPEAT PROCESS, INSERTING SPRINGS, FOR FRONT HEMBAR/FOIL.

NOTE:

WINDOW MULLION IS SHOWN ILLUSTRATIVELY. ACTUAL MULLION DEPTH WILL VARY BASED ON APPLICATION.
ALL HARDWARE PROVIDED UNLESS OTHERWISE NOTED.



99 SOUTH STREET, PASSAIC, NJ 07055
(p) 973-916-1166 (e) estimating@rpgacoustic.com

Title:

CLEARSORBER FOIL-DUAL
PEN. FREE MOUNT OPT. 2

Proj: RPG PRODUCT


Date: 8/22/22

By: ACT

Scale: 11/2" = 1'-0"

Path: F:\Project Mgmt - RPG\PROJECTS\ALL PRODUCTS DRAWING\CLRF - ClearSorb Foil - AutoCAD Drawings\Mounting\Window Mounting - Penetration Free Options

Comments:

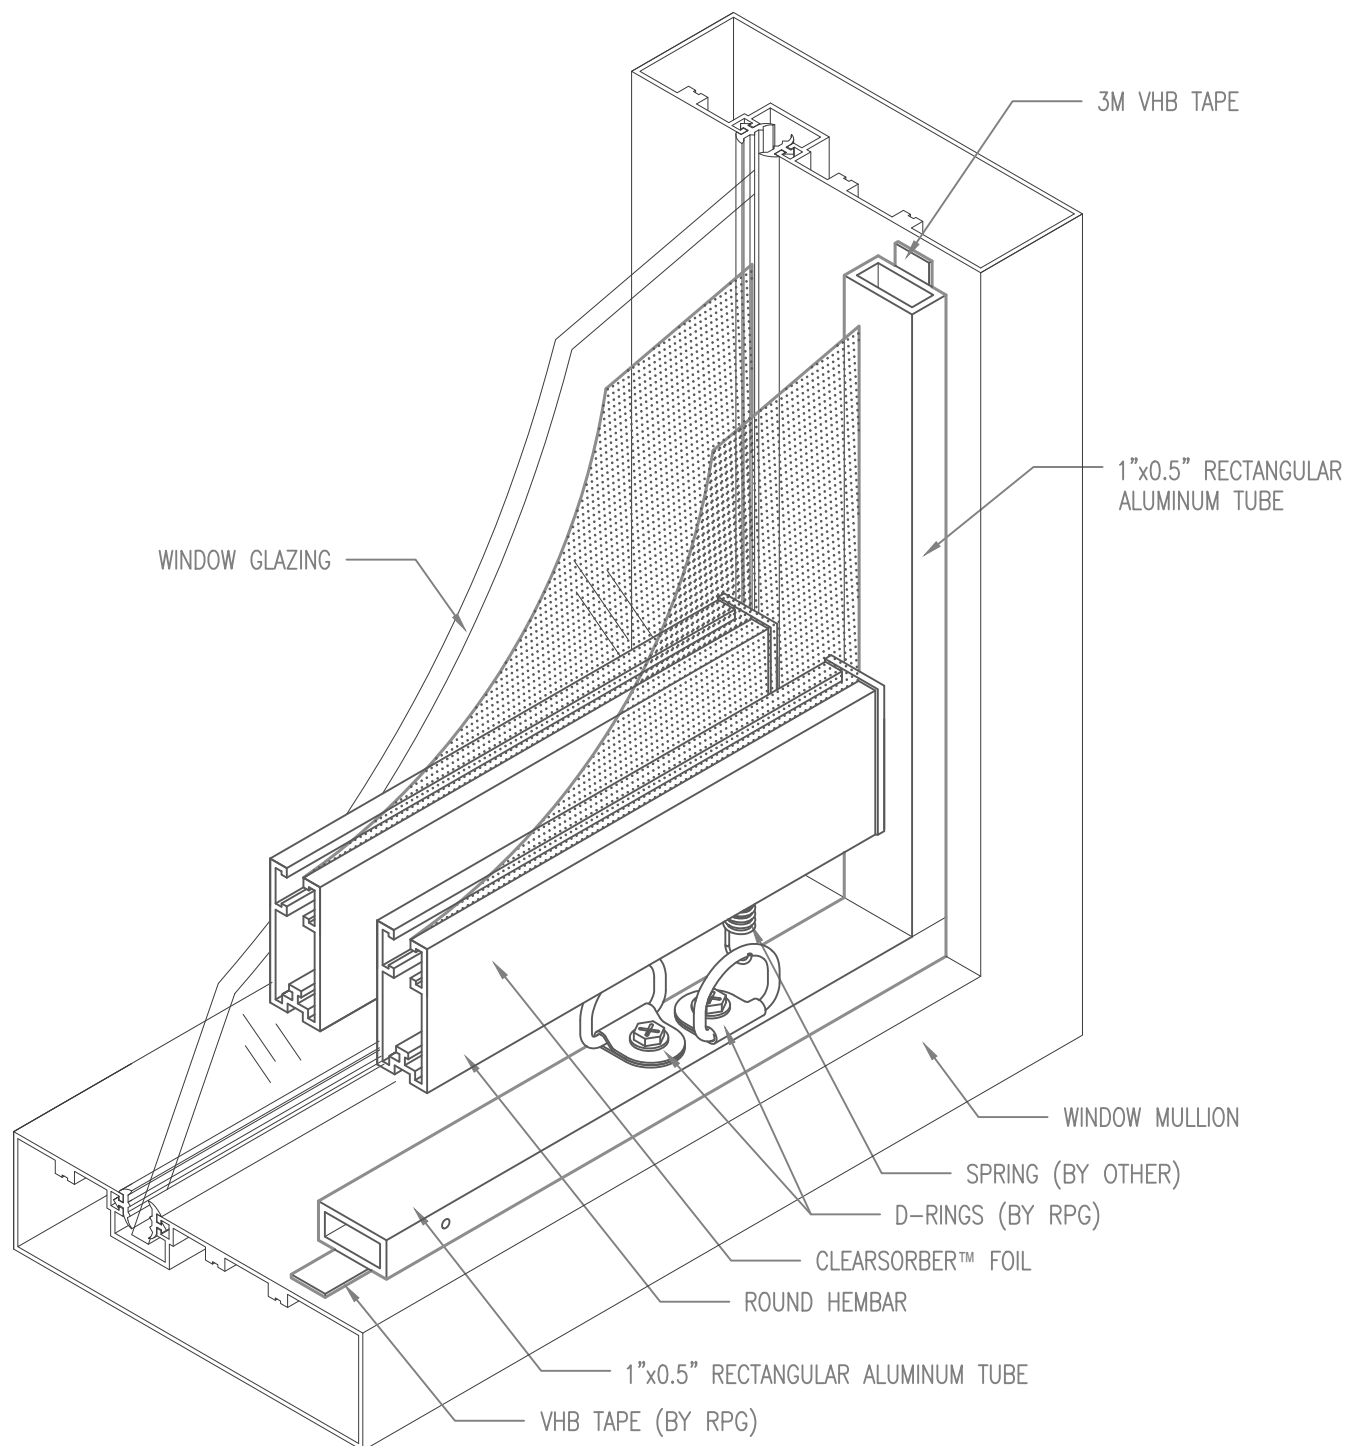

CLEARSORBER™ FOIL (DUAL LAYER)
PENETRATION FREE MOUNTING

TUBE/D-RING/SPRING/DUAL HEMBAR MOUNTING

NOTE:

WINDOW MULLION IS SHOWN ILLUSTRATIVELY. ACTUAL MULLION DEPTH WILL VARY BASED ON APPLICATION.
ALL HARDWARE PROVIDED UNLESS OTHERWISE NOTED.



99 SOUTH STREET, PASSAIC, NJ 07055

(p) 973-916-1166 (e) estimating@rpgacoustic.com

Title:

CLEARSORBER FOIL-DUAL
PEN. FREE MOUNT OPT. 2 - ILLUS.

Proj: RPG PRODUCT


Date: 8/22/22

By: ACT


Scale: 6"=1'-0"

Path: F:\Project Mgmt - RPG\PROJECTS\ALL PRODUCTS DRAWING\CLRF_Clearsorber Foil\1-AutoCAD Drawings\Mounting\Window Mounting - Penetration Free Options.RVT


Comments:

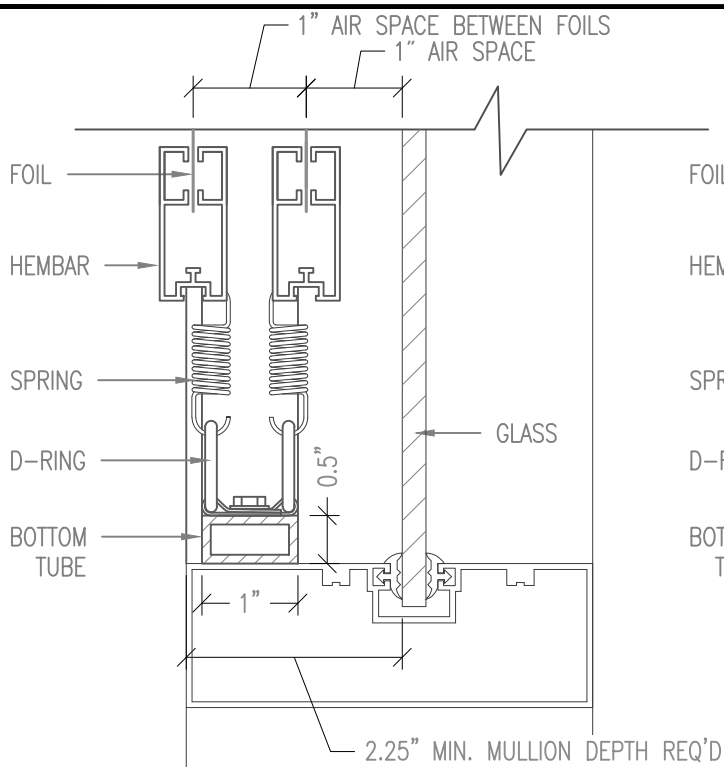

DUAL LAYER WITH 1" TO GLASS

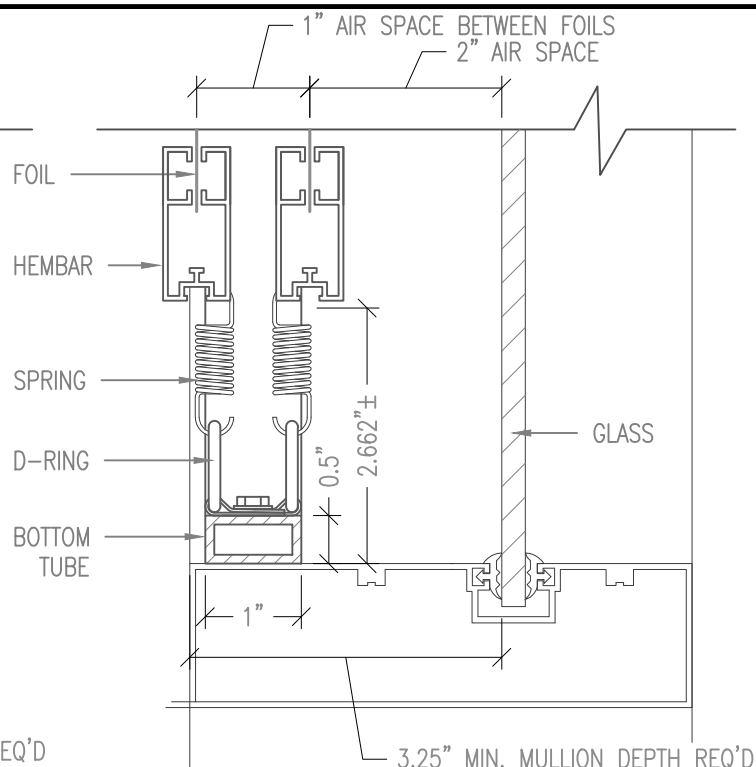

DUAL LAYER WITH 2" TO GLASS

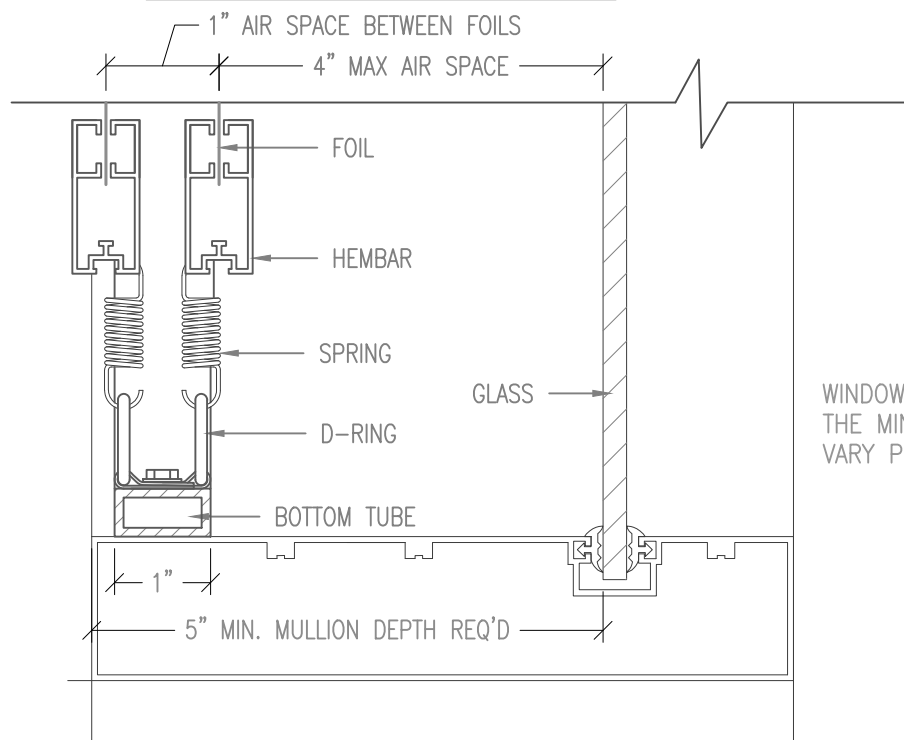

DUAL LAYER WITH 4" TO GLASS

TUBE/D-RING/SPRING/DUAL HEMBAR MIN. MOUNTING REQUIREMENTS

WINDOW MULLIONS ARE SHOWN ILLUSTRATIVELY AT THE MIN. DEPTHS. ACTUAL MULLION DEPTH WILL VARY PER APPLICATION.



99 SOUTH STREET, PASSAIC, NJ 07055
(p) 973-916-1166 (e) estimating@rpgacoustic.com

Title: CLEARSORBER FOIL-DUAL
PEN, FREE OPT, 2 MIN. REQ'S.

Proj: RPG PRODUCT


Date: 8/22/22

By: ACT


Scale: 6"=1'-0"

Comments:


Path: F:\Project Mgmt - RPG\RPG PRODUCTS\ALL PRODUCTS DRAWING\CLRF_Clearsorber Foil\1-AutoCAD Drawings\Mounting\Window Mounting - Penetration Free Options.R1

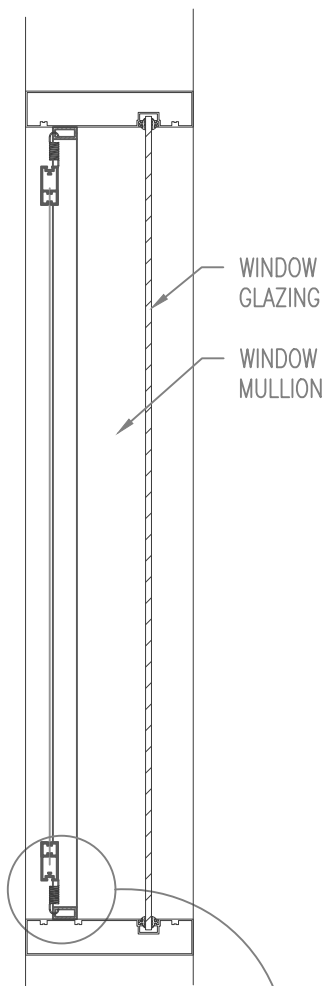

SECTION

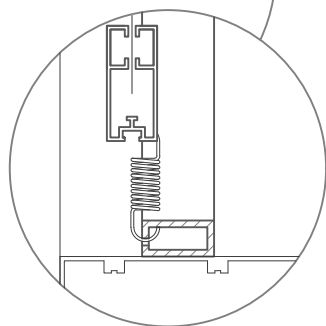

NO SCALE

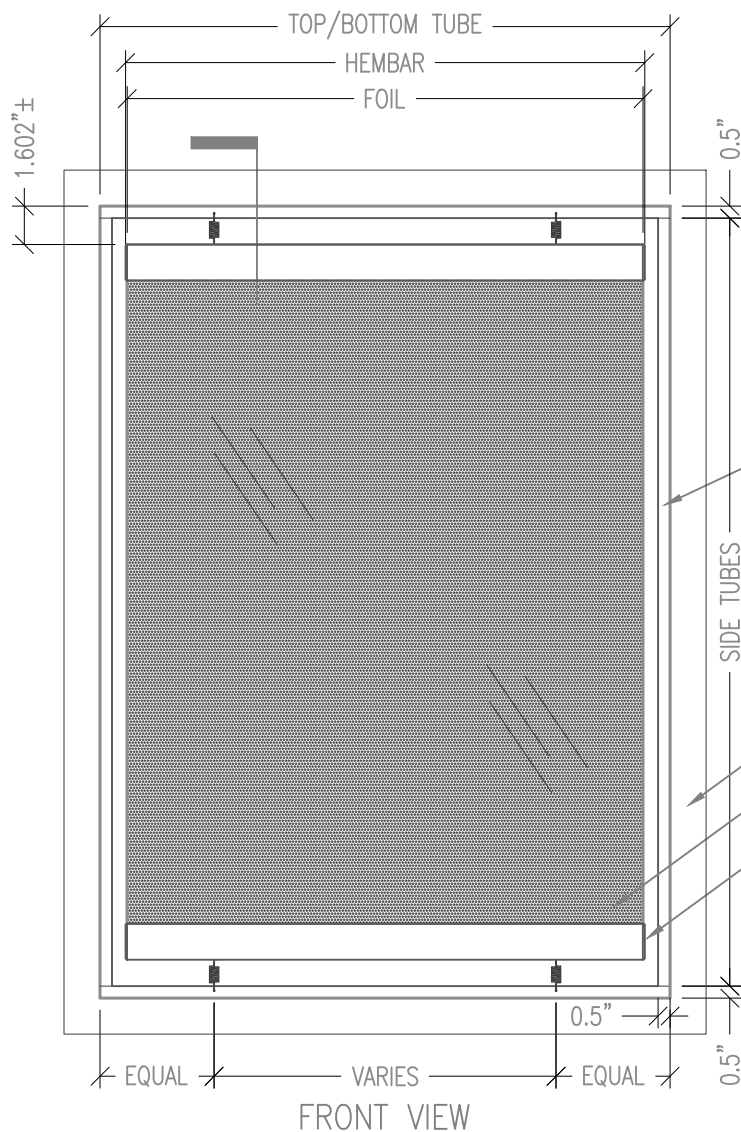


FRONT VIEW

NOTES:

1. IF WIDER THAN 3', USE 3 SPRINGS PER HEMBAR.
2. 8' MAX. LENGTH STANDARD BEFORE CUSTOMIZATION REQUIRED.
3. USE RPG VHB TAPE TO ADHERE TUBES TO MULLION.

1"x.5"x.093 REC. TUBE

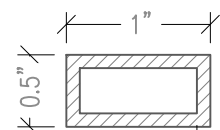

TUBE SECTION

WINDOW MULLION

CLEARSORBER™ FOIL

HEMBAR-TOP/BOTTOM

INSTALLATION

1. CUT TOP & BOTTOM TUBES TO FIT SNUG WITHIN MULLIONS.
2. USING THE PREDRILLED SPRING HOLES IN THE HEMBAR FOR REFERENCE, DRILL HOLES FOR THE SPRINGS IN THE TOP AND BOTTOM TUBES.
3. ADHERE TOP & BOTTOM TUBES TO MULLION USING THE SUPPLIED VHB TAPE (BY RPG).
4. CUT SIDE TUBES TO FIT SNUG BETWEEN TOP AND BOTTOM TUBES.
5. ADHERE SIDE TUBES TO MULLION USING THE SUPPLIED VHB TAPE.
6. INSERT SPRINGS INTO PREDRILLED HOLES IN HEMBAR.
7. ATTACH HEMBAR/FOIL WITH SPRINGS (BY OTHERS) TO TOP TUBE FIRST, BY INSERTING SPRINGS INTO DRILLED HOLES.
8. GRASP BOTTOM HEMBAR AND PULL TAUGHT AND INSERT SPRINGS (BY OTHERS) INTO BOTTOM HEMBAR HOLES.

NOTE:

WINDOW MULLION IS SHOWN ILLUSTRATIVELY. ACTUAL MULLION DEPTH WILL VARY BASED ON APPLICATION.
ALL HARDWARE PROVIDED UNLESS OTHERWISE NOTED.



99 SOUTH STREET, PASSAIC, NJ 07055
(p) 973-916-1166 (e) estimating@rpgacoustic.com

Title:

CLEARSORBER FOIL-SINGLE
PEN. FREE MOUNT OPT. 3

Proj: RPG PRODUCT


Date: 8/22/22

By: ACT

Scale: 11/2"=1'-0"

Comments:

Path: F:\Project Mgmt - RPG\PROJECTS\ALL PRODUCTS DRAWING\CLRF_Clearsorber Foil\1-AutoCAD Drawings\Mounting\Window Mounting - Penetration Free Options.RVT

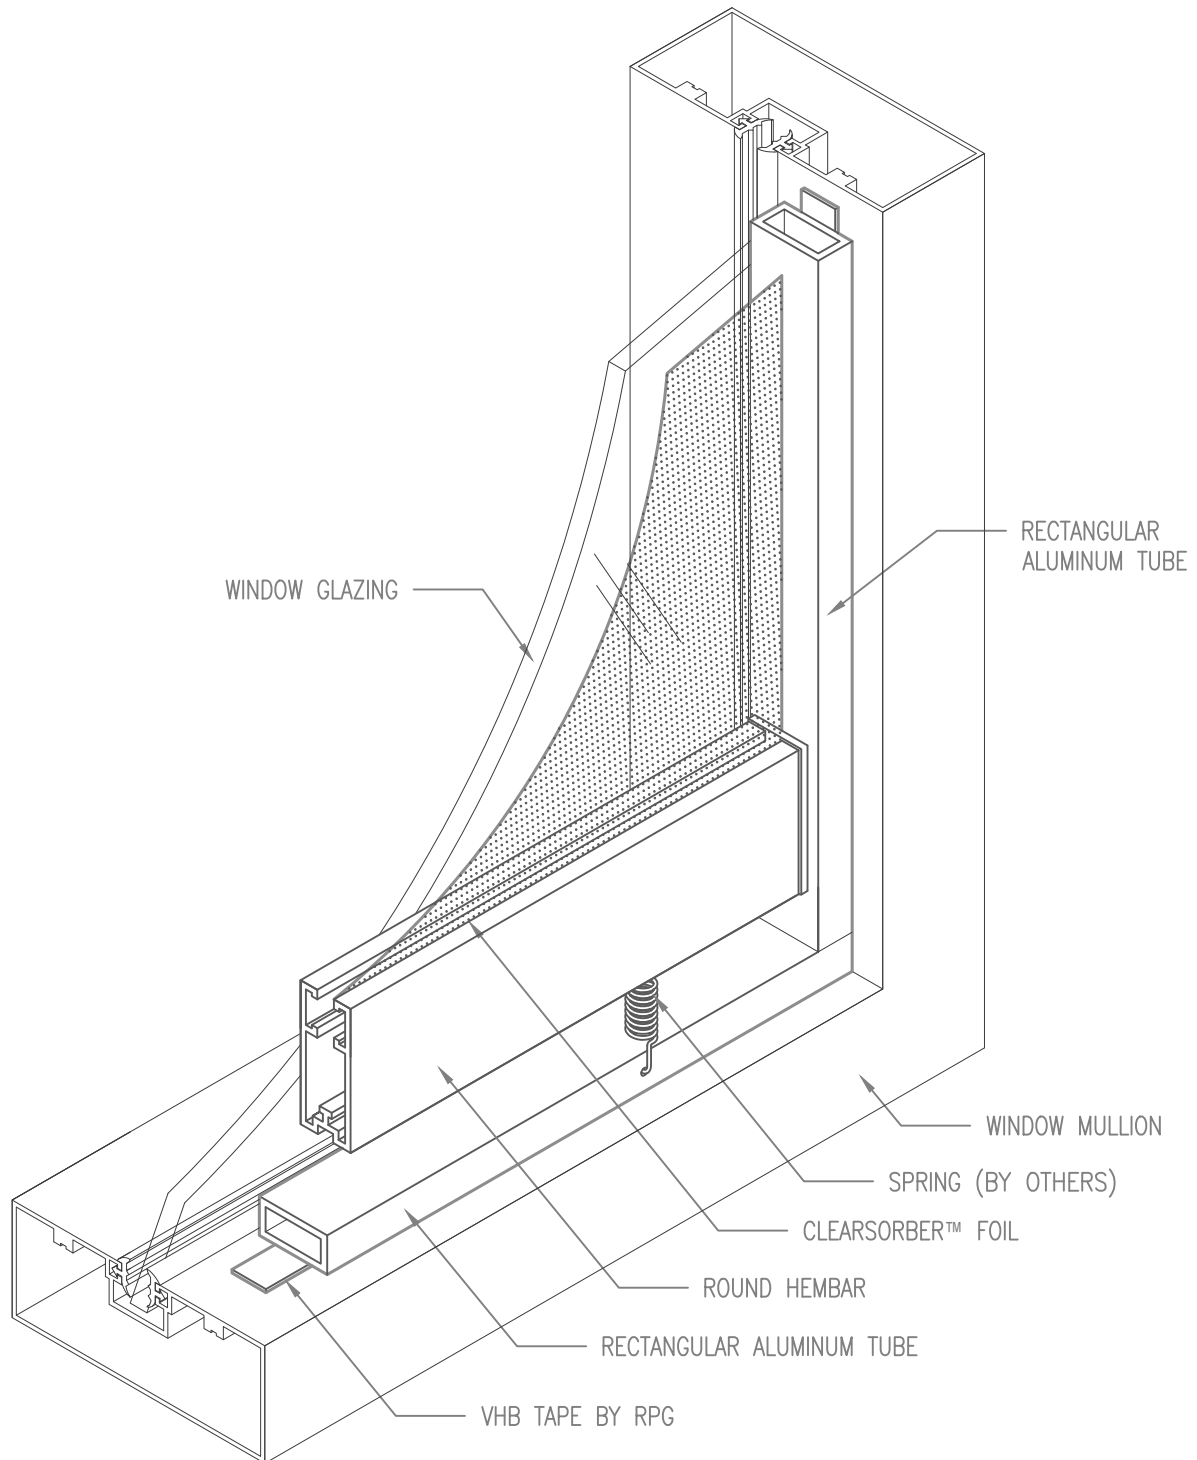

CLEARSORB™ FOIL (SINGLE LAYER)
PENETRATION FREE MOUNTING
TUBE/SPRING/HEMBAR MOUNTING



99 SOUTH STREET, PASSAIC, NJ 07055
(p) 973-916-1166 (e) estimating@rpgacoustic.com

Title: CLEARSORB FOIL-SINGLE
PEN. FREE MOUNT OPT. 3 ILLUS.

Proj: RPG PRODUCT


Date: 8/22/22

By: ACT


Scale: 6"=1'-0"

Comments:


Path: F:\Project Mgmt - RPG__RPG PRODUCTS\ALL PRODUCTS DRAWING\CLRF_Clearsorber Foil\1-AutoCAD Drawings\Mounting\Window Mounting - Penetration Free Options.RVT

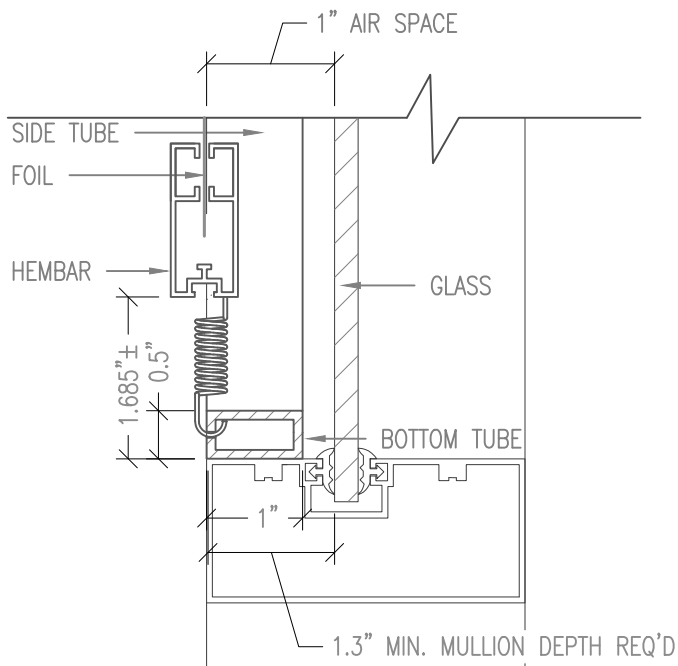

SINGLE LAYER WITH 1" TO GLASS

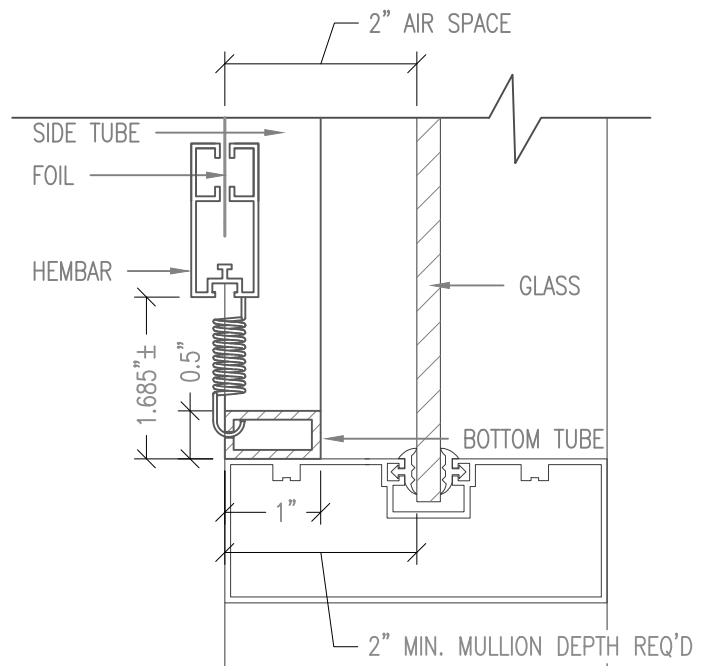

SINGLE LAYER WITH 2" TO GLASS

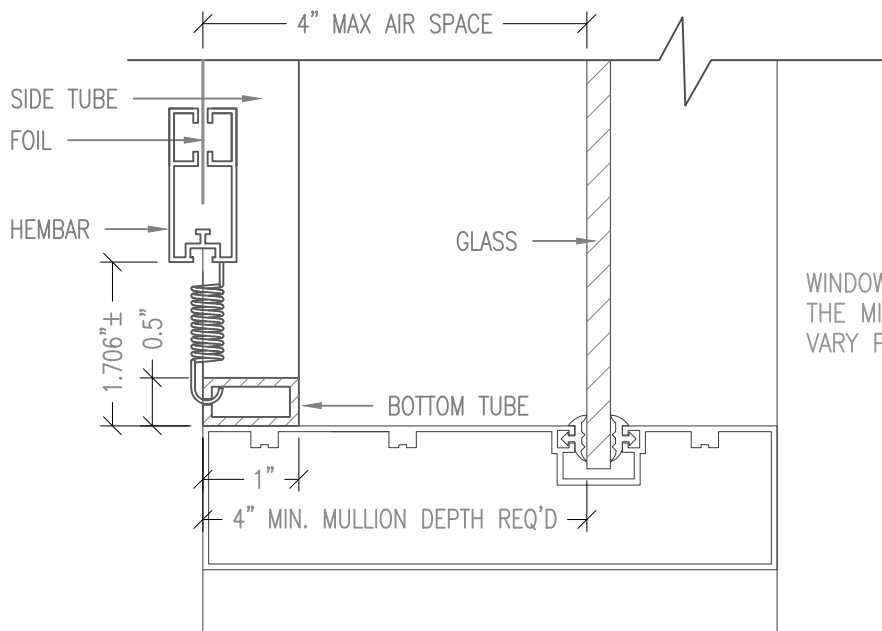

WINDOW MULLIONS ARE SHOWN ILLUSTRATIVELY AT THE MIN. DEPTHS. ACTUAL MULLION DEPTH WILL VARY PER APPLICATION.

SINGLE LAYER WITH 4" TO GLASS

TUBE/SPRING/SINGLE HEMBAR MIN. MOUNTING REQUIREMENTS



99 SOUTH STREET, PASSAIC, NJ 07055
(p) 973-916-1166 (e) estimating@rpgacoustic.com

Title: CLEARSORBER FOIL-SINGLE
PEN, FREE OPT. 3 MIN. REQ'S.

Proj: RPG PRODUCT


Date: 8/22/22

By: ACT

Scale: 6" = 1'-0"

Comments:

Path: F:\Project Mgmt - RPG\RPG PRODUCTS\ALL PRODUCTS DRAWING\CLRF\Cleorsorber Foil\1-AutoCAD Drawings\Mounting\Window Mounting - Penetration Free Options.R1

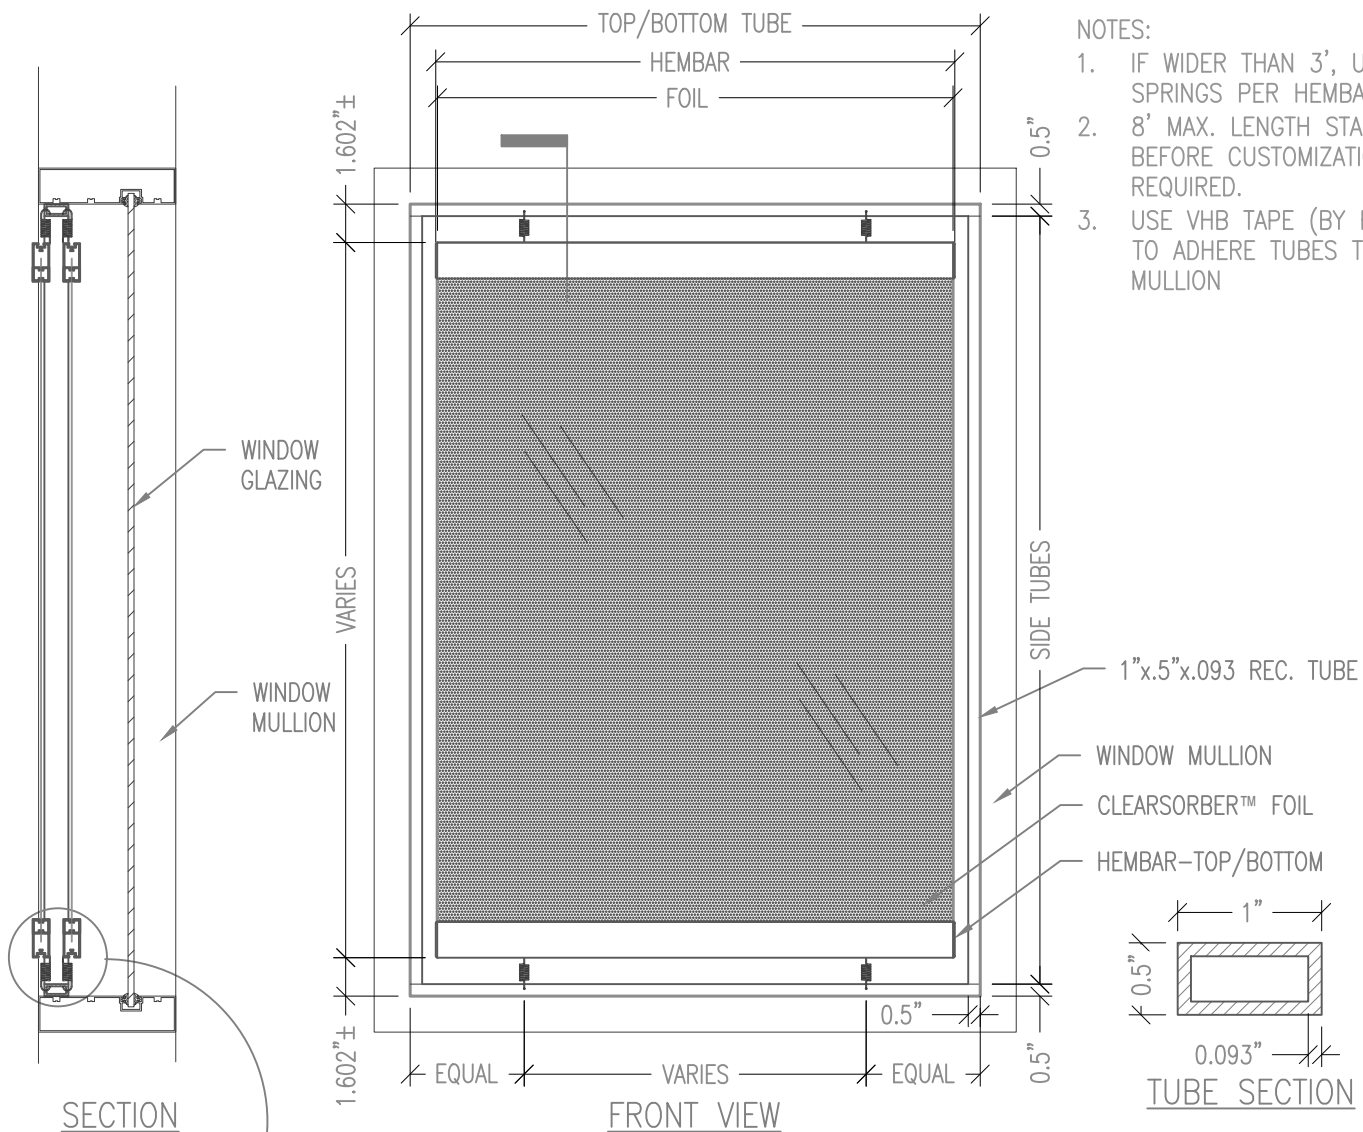

INSTALLATION

1. CUT TOP & BOTTOM TUBES TO FIT SNUG WITHIN MULLIONS.
2. USING THE PREDRILLED SPRING HOLES IN THE HEMBAR FOR REFERENCE, DRILL HOLES FOR THE SPRINGS IN THE TOP AND BOTTOM TUBES.
3. ADHERE TOP & BOTTOM TUBES TO MULLION USING THE SUPPLIED VHB TAPE (BY RPG).
4. CUT SIDE TUBES TO FIT SNUG BETWEEN TOP AND BOTTOM TUBES.
5. ADHERE SIDE TUBES TO MULLION USING THE SUPPLIED VHB TAPE (BY RPG).
6. INSERT SPRINGS INTO PREDRILLED HOLES IN HEMBAR.
7. ATTACH REAR HEMBAR/FOIL (CLOSEST TO WINDOW) WITH SPRINGS (BY OTHERS) TO TOP TUBE FIRST, BY INSERTING SPRINGS INTO DRILLED HOLES.
8. GRASP BOTTOM HEMBAR AND PULL TAUGHT AND INSERT SPRINGS INTO BOTTOM HEMBAR HOLES.
9. REPEAT PROCESS, INSERTING SPRINGS, FOR FRONT HEMBAR/FOIL.

NOTE:

WINDOW MULLION IS SHOWN ILLUSTRATIVELY. ACTUAL MULLION DEPTH WILL VARY BASED ON APPLICATION.
ALL HARDWARE PROVIDED UNLESS OTHERWISE NOTED.



99 SOUTH STREET, PASSAIC, NJ 07055
(p) 973-916-1166 (e) estimating@rpgacoustic.com

Title: CLEARSORBER FOIL-DUAL
PENETRATION FREE MOUNT OPT. 3

Proj: RPG PRODUCT


Date: 8/22/22

By: ACT

Scale: 1-1/2" = 1'-0"

Path: F:\Project Mgmt - RPG\PROJECTS\ALL PRODUCTS DRAWING\CLEARSORBER Foil\1-AutoCAD Drawings\Mounting\Window Mounting - Penetration Free Options.RVT

Comments:

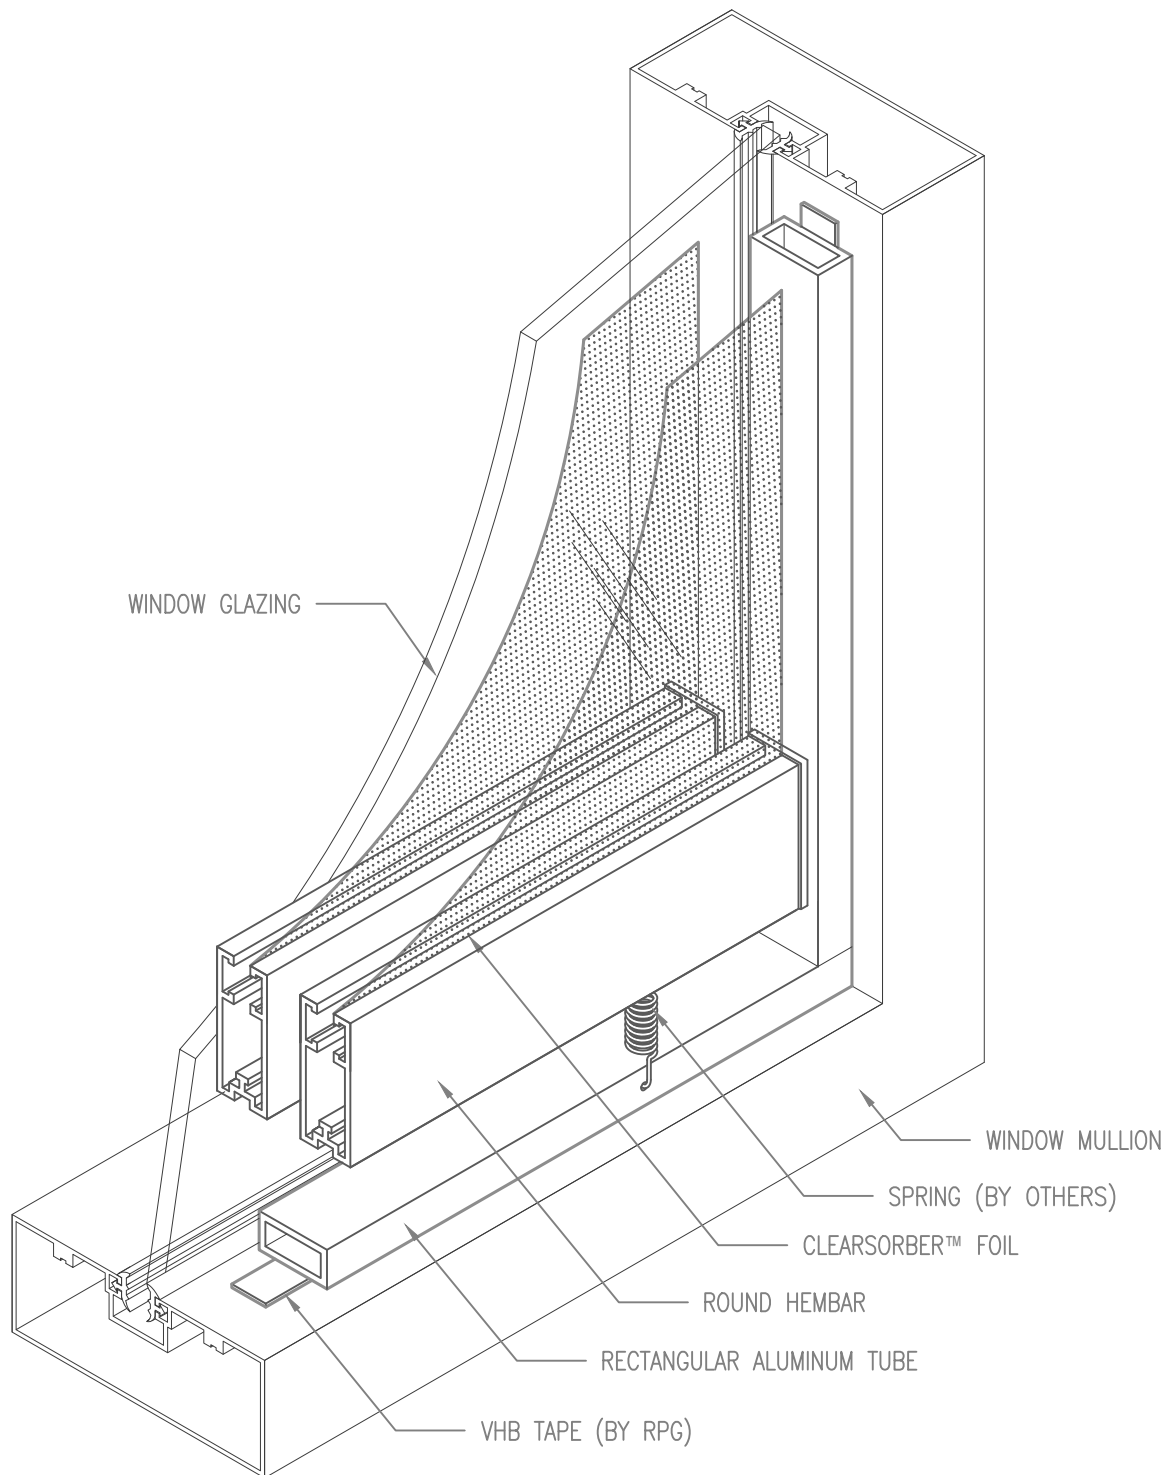

CLEARSORBER™ FOIL (DUAL LAYER)
PENETRATION FREE MOUNTING
TUBE/SPRING/DUAL HEMBAR MOUNTING



99 SOUTH STREET, PASSAIC, NJ 07055
(p) 973-916-1166 (e) estimating@rpgacoustic.com

Title: CLEARSORBER FOIL-DUAL
PENETRATION FREE MOUNT OPT. 3

Proj: RPG PRODUCT


Date: 8/22/22

By: ACT


Scale: 1-1/2" = 1'-0"

Comments:


Path: F:\Project Mgmt - RPG\PROJECTS\ALL PRODUCTS DRAWING\CLRF\Clearsorber Foil\1-AutoCAD Drawings\Mounting\Window Mounting - Penetration Free Options.RVT

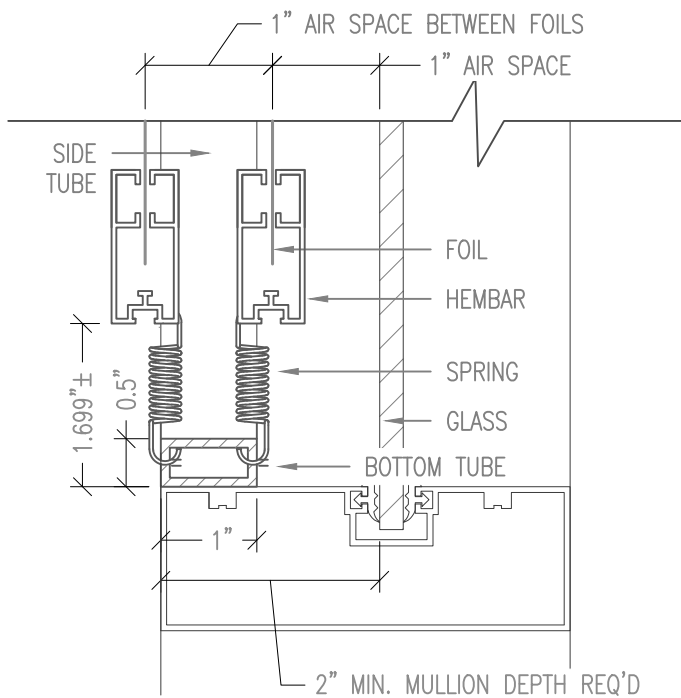

DUAL LAYER WITH 1" TO GLASS

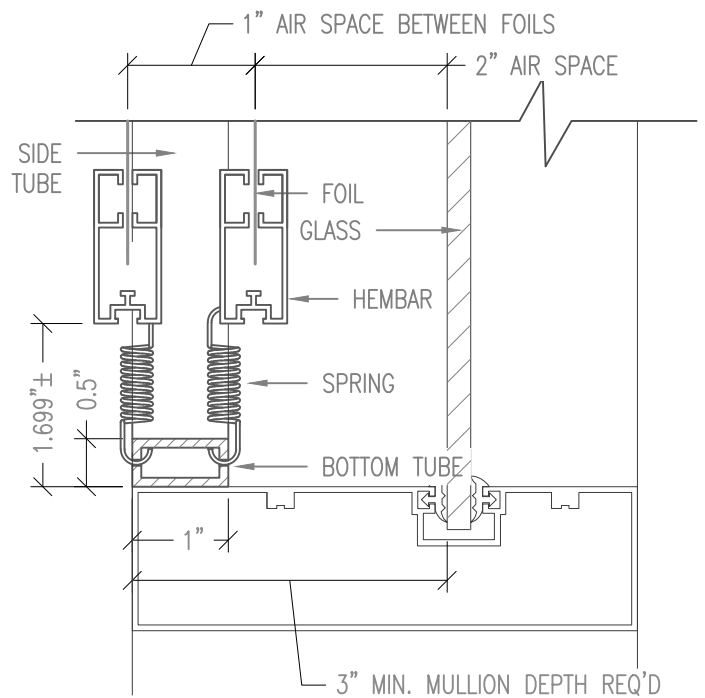

DUAL LAYER WITH 2" TO GLASS

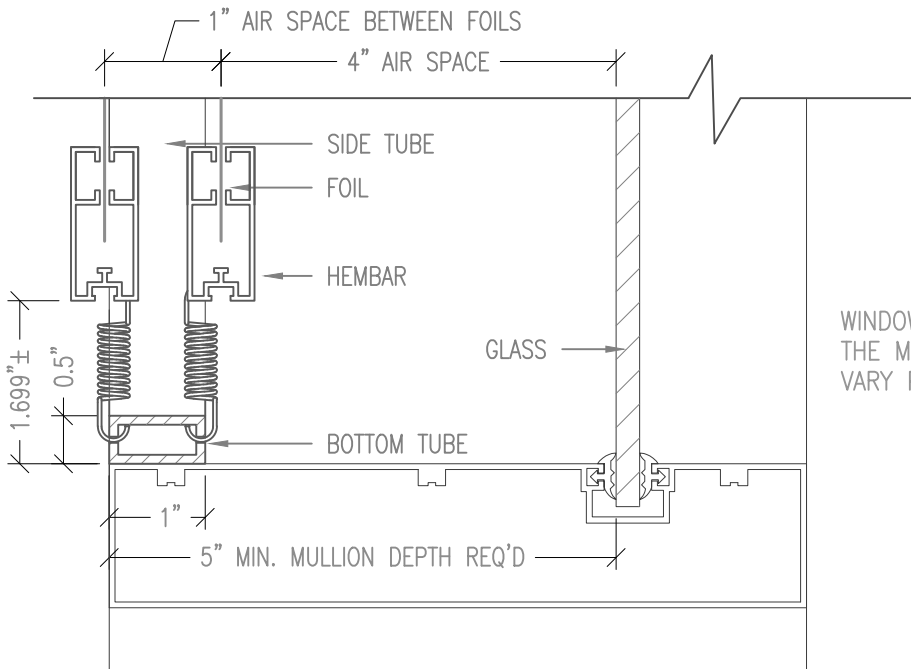

DUAL LAYER WITH 4" TO GLASS

WINDOW MULLIONS ARE SHOWN ILLUSTRATIVELY AT THE MIN. DEPTHS. ACTUAL MULLION DEPTH WILL VARY PER APPLICATION.

TUBE/SPRING/DUAL HEMBAR MIN. MOUNTING REQUIREMENTS



99 SOUTH STREET, PASSAIC, NJ 07055
(p) 973-916-1166 (e) estimating@rpgacoustic.com

Title: CLEARSORBER FOIL-DUAL
PEN, FREE OPT. 3 MIN. REQ'S.

Proj: RPG PRODUCT


Date: 8/22/22

By: ACT


Scale: 6" = 1'-0"

Path: F:\Project Mgmt - RPG\PROJECTS\RPG PRODUCTS\ALL PRODUCTS DRAWING\CLRF_Clearsorber Foil\AutoCAD Drawings\Mounting\Window Mounting - Penetration Free Options

Comments:

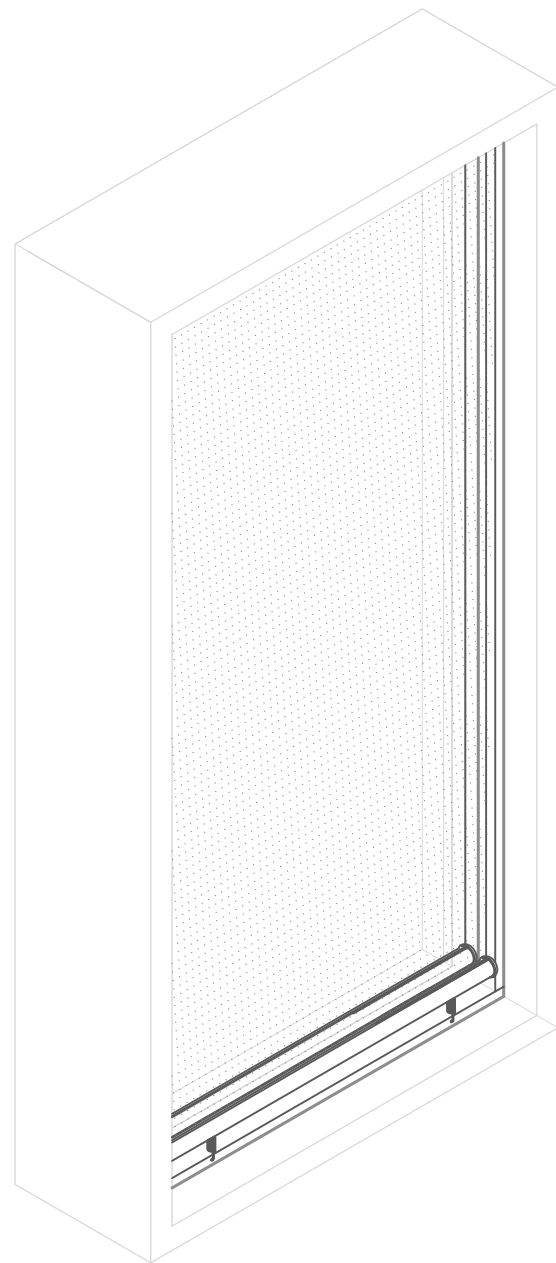


ISOMETRIC

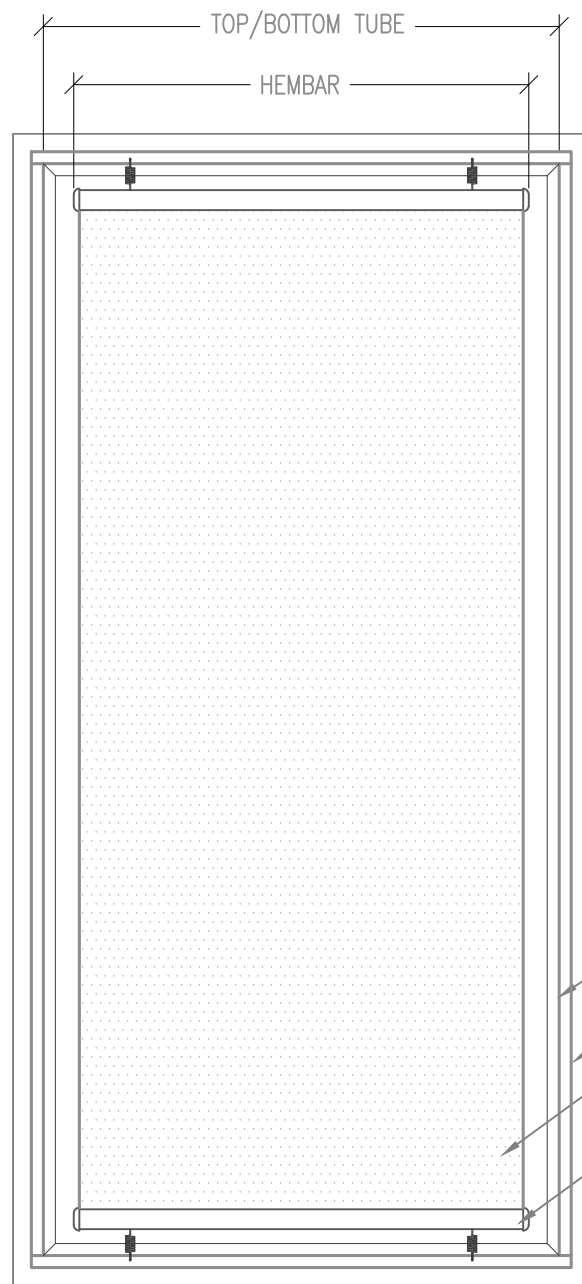

FRONT VIEW

NOTES:


1. IF WIDER THAN 3', USE 3 SPRINGS PER HEMBAR.
2. 8' MAX. LENGTH STANDARD BEFORE CUSTOMIZATION REQUIRED.

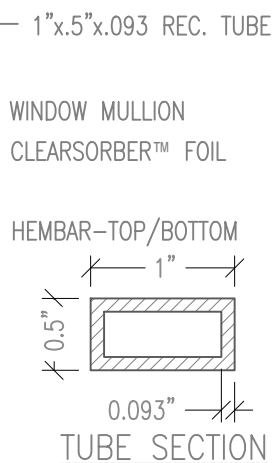

TUBE SECTION


WINDOW GLAZING

WINDOW MULLION

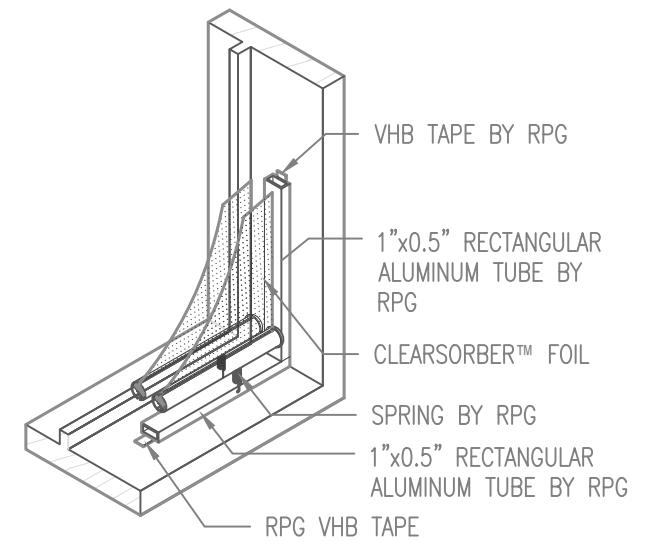

ISOMETRIC

SECTION

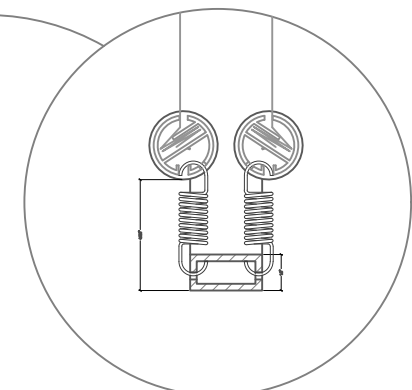

NO SCALE

SECTION VIEW

INSTALLATION

1. CUT TOP & BOTTOM TUBES TO FIT SNUG WITHIN MULLIONS.
2. USING THE PREDRILLED SPRING HOLES IN THE HEMBAR FOR REFERENCE, DRILL HOLES FOR THE SPRINGS IN THE TOP AND BOTTOM TUBES.
3. ADHERE TOP & BOTTOM TUBES TO MULLION USING THE SUPPLIED VHB TAPE.
4. CUT SIDE TUBES TO FIT SNUG BETWEEN TOP AND BOTTOM TUBES.
5. ADHERE SIDE TUBES TO MULLION USING THE SUPPLIED VHB TAPE.
6. INSERT SPRINGS INTO PREDRILLED HOLES IN HEMBAR.
7. ATTACH HEMBAR/FOIL WITH SPRINGS TO TOP TUBE FIRST, BY INSERTING SPRINGS INTO DRILLED HOLES.
8. GRASP BOTTOM HEMBAR AND PULL TAUGHT AND INSERT SPRINGS INTO BOTTOM HEMBAR HOLES.



99 SOUTH STREET, PASSAIC, NJ 07055
(p) 973-916-1166 (e) estimating@rpgacoustic.com

Title: CLEARSORBER FOIL - DUAL PENETRATION. FREE

Proj: PROJECT


Date: 8/22/22

By: CNN

Scale: NTS

Path: F:\Project Mgmt - RPG\PROJECTS\ALL PRODUCTS DRAWING\CLRF-ClearSorb Foil\AutoCAD Drawings\Mounting\Window Mounting - Penetration Free Options RI

Comments:

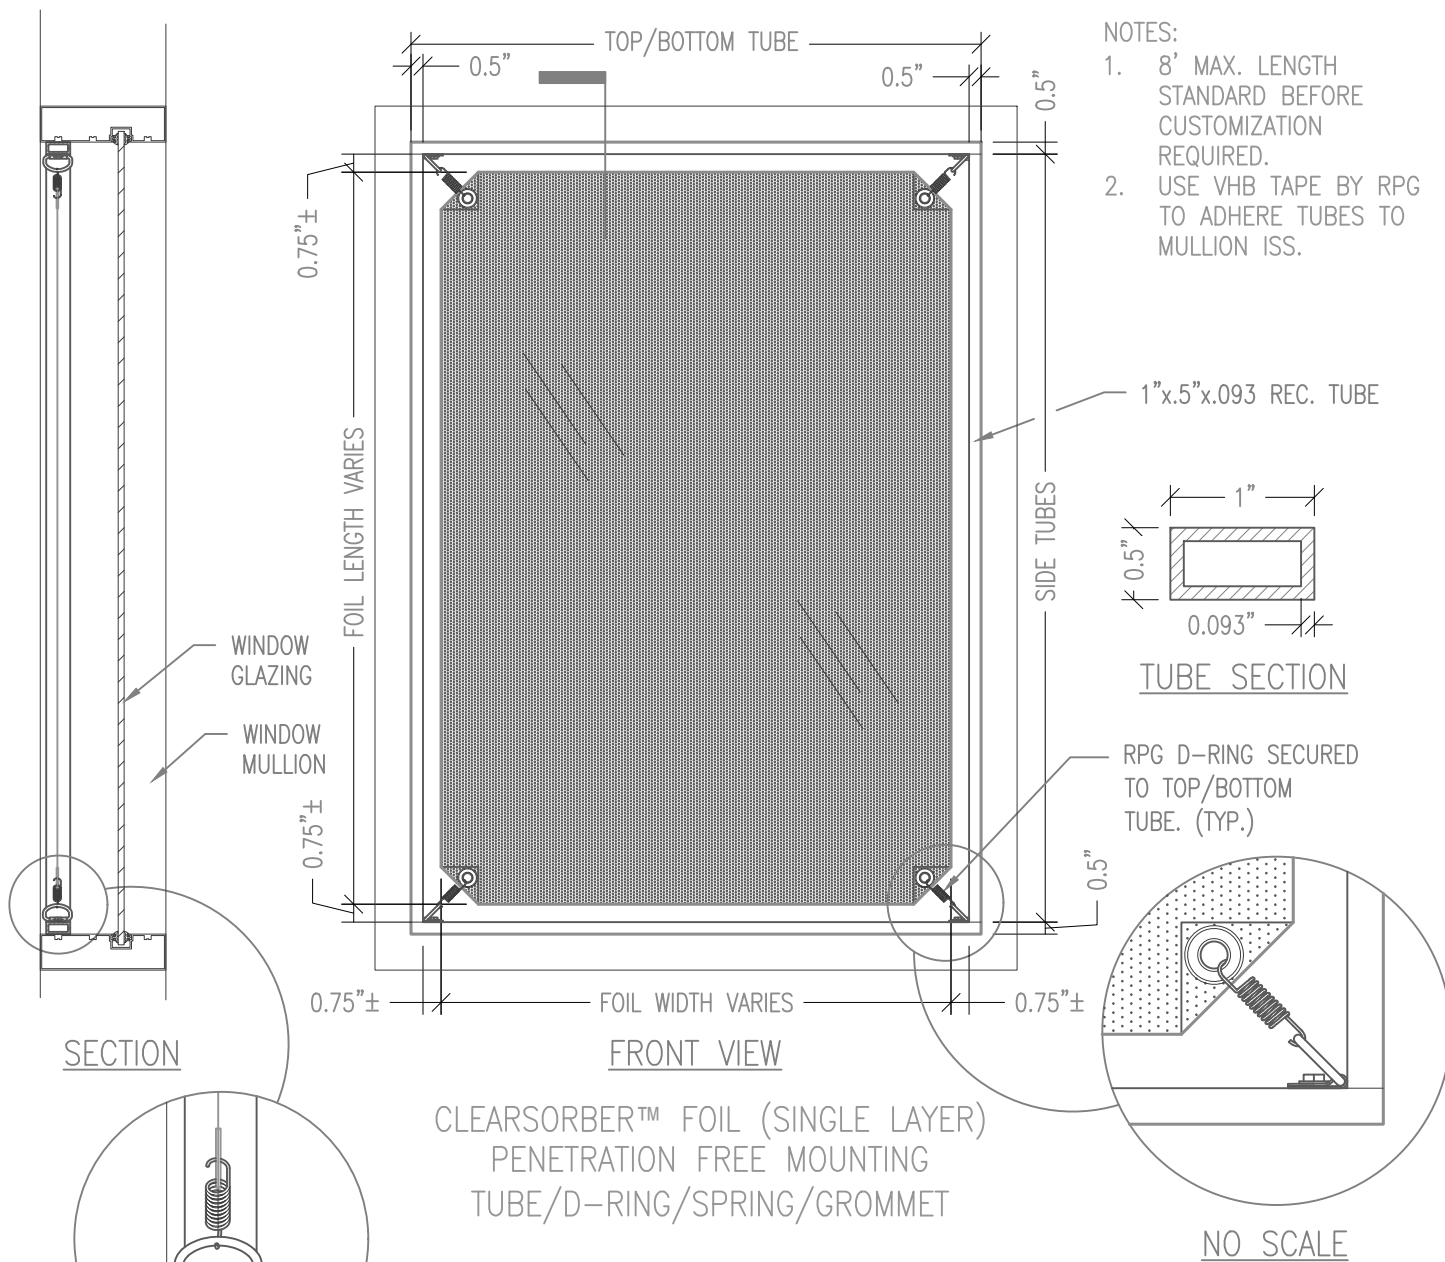

INSTALLATION

1. CUT TOP & BOTTOM TUBES TO FIT SNUG BETWEEN MULLIONS.
2. ADHERE TOP & BOTTOM TUBES TO MULLION WITH SUPPLIED VHB TAPE (BY RPG).
3. CUT SIDE TUBES TO FIT SNUG BETWEEN TOP AND BOTTOM TUBES.
4. ADHERE SIDE TUBES TO MULLION WITH VHB TAPE (BY RPG).
5. ATTACH D-RINGS (BY RPG) TO TOP & BOTTOM TUBES AS SHOWN WITH SCREWS (BY OTHERS).
6. HOOK SPRINGS ONTO D-RINGS AND INTO EYELETS IN FOIL.

NOTE:

WINDOW MULLION IS SHOWN ILLUSTRATIVELY. ACTUAL MULLION DEPTH WILL VARY BASED ON APPLICATION.
ALL HARDWARE PROVIDED UNLESS OTHERWISE NOTED.



99 SOUTH STREET, PASSAIC, NJ 07055
(p) 973-916-1166 (e) estimating@rpgacoustic.com

Title:

CLEARSORBER FOIL-SINGLE
PEN. FREE MOUNT OPT. I

Proj: RPG PRODUCT


Date: 8/22/22

By: ZAH

Scale: 1-1/2" = 1'-0"

Comments:

Path: F:\Project Mgmt - RPG\PROJECTS\ALL PRODUCTS DRAWING\CLEARsorber Foil\AutoCAD Drawings\Mounting\Window Mounting - Penetration Free Options R1

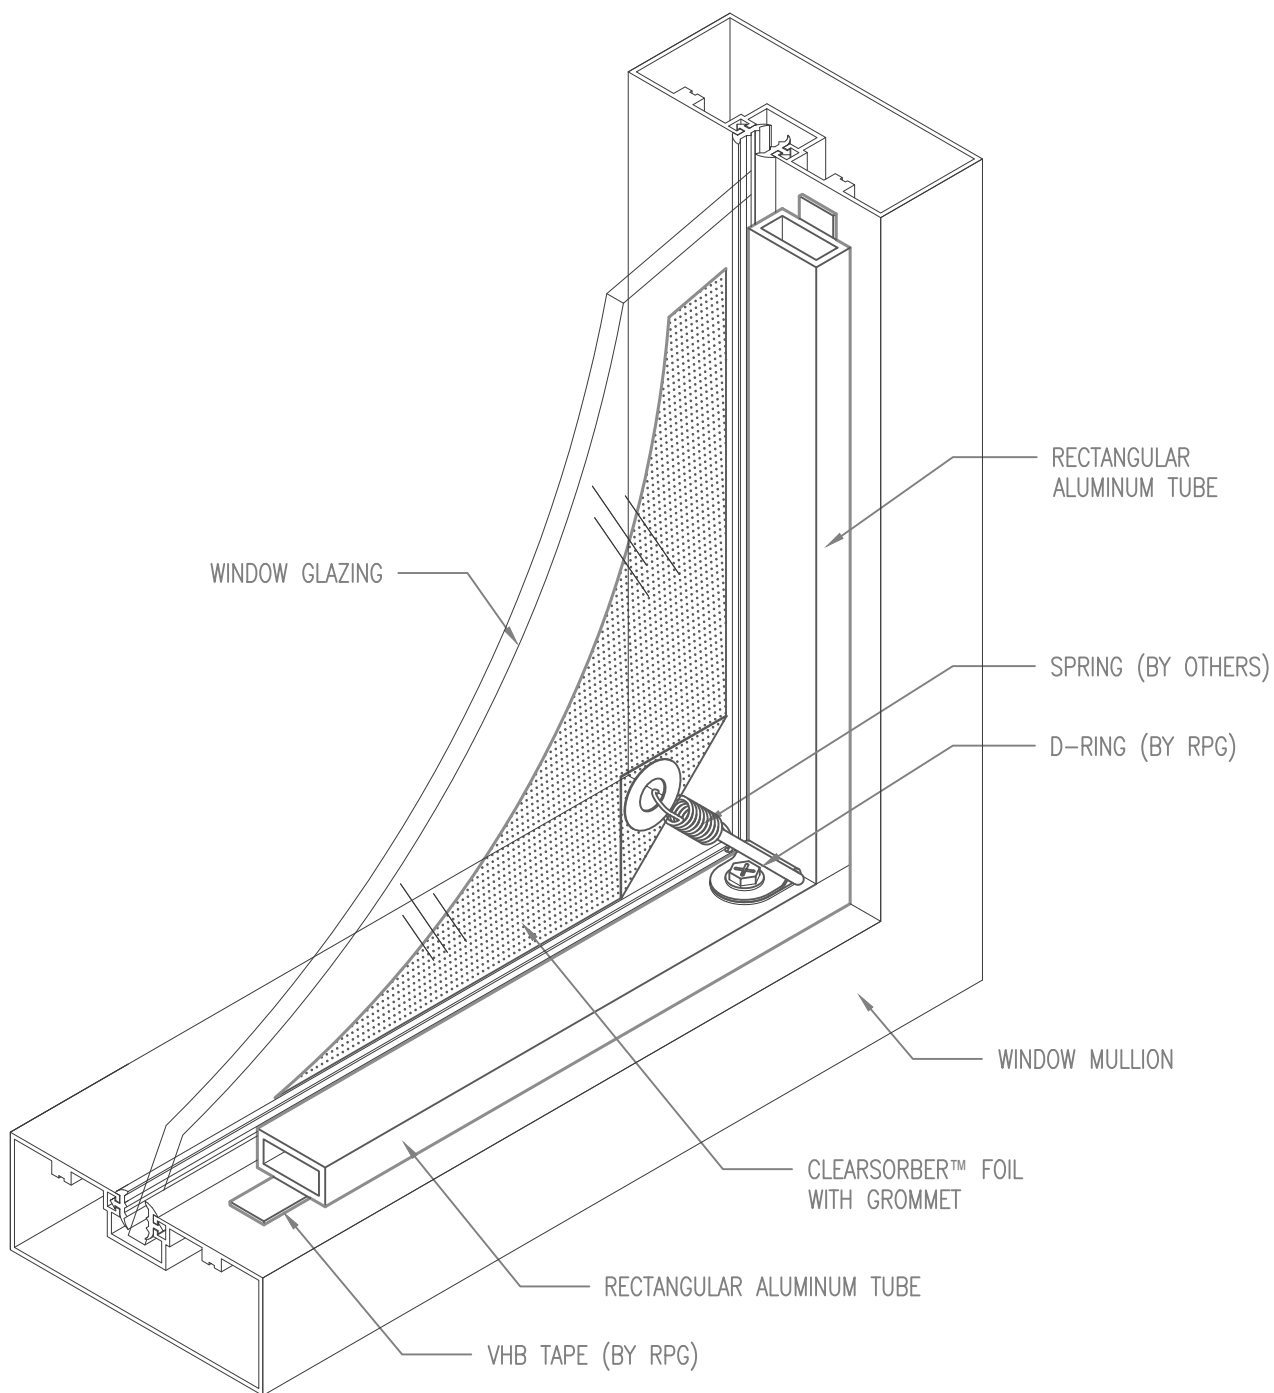

CLEARSORB™ FOIL (SINGLE LAYER)
PENETRATION FREE MOUNTING
TUBE/D-RING/SPRING/GROMMET



99 SOUTH STREET, PASSAIC, NJ 07055
(p) 973-916-1166 (e) estimating@rpgacoustic.com

Title: CLEARSORB FOIL-SINGLE
PEN. FREE MOUNT OPT. 1 ILLUS.

Proj: RPG PRODUCT


Date: 8/22/22

By: ZAH


Scale: 6"=1'-0"

Comments:


Path: F:\Project Mgmt - RPG\RPG PRODUCTS\ALL PRODUCTS DRAWING\CLEARSORB Foil\1-AutoCAD Drawings\Mounting\Window Mounting - Penetration Free Options R

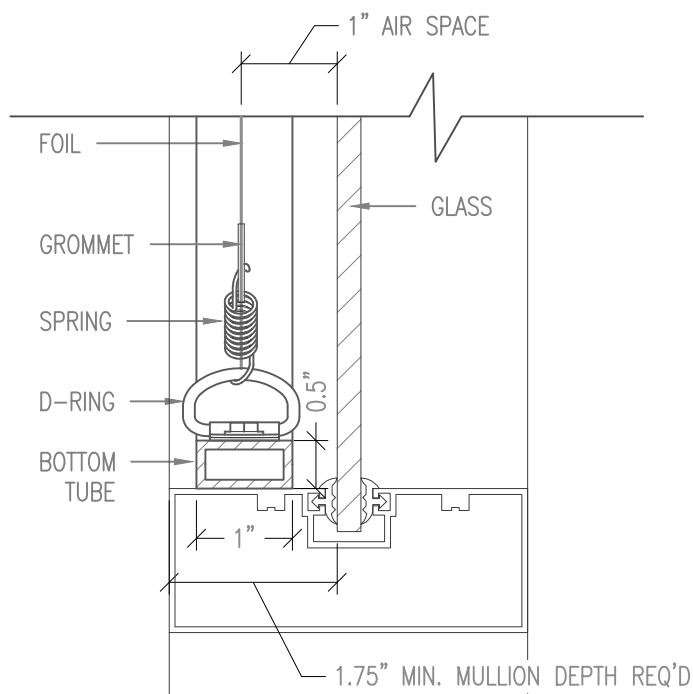

SINGLE LAYER WITH 1" TO GLASS

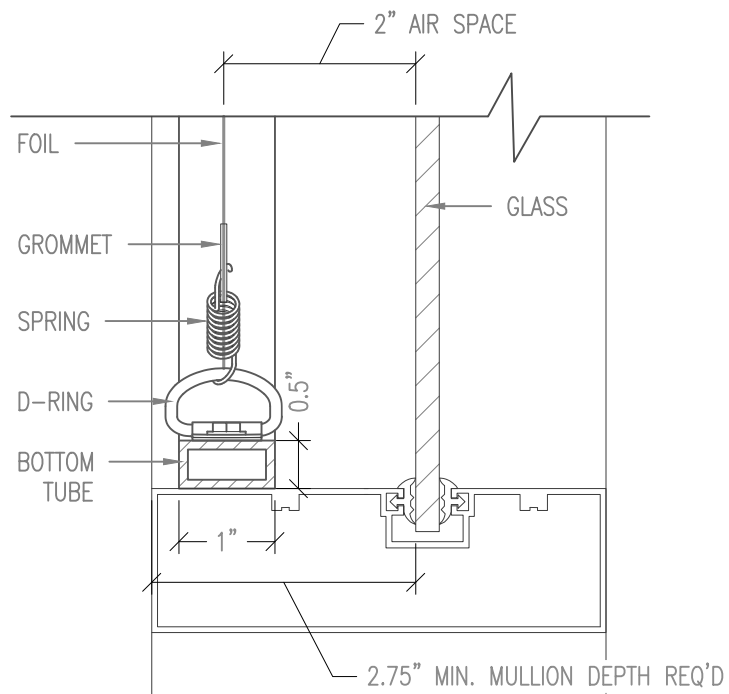

SINGLE LAYER WITH 2" TO GLASS

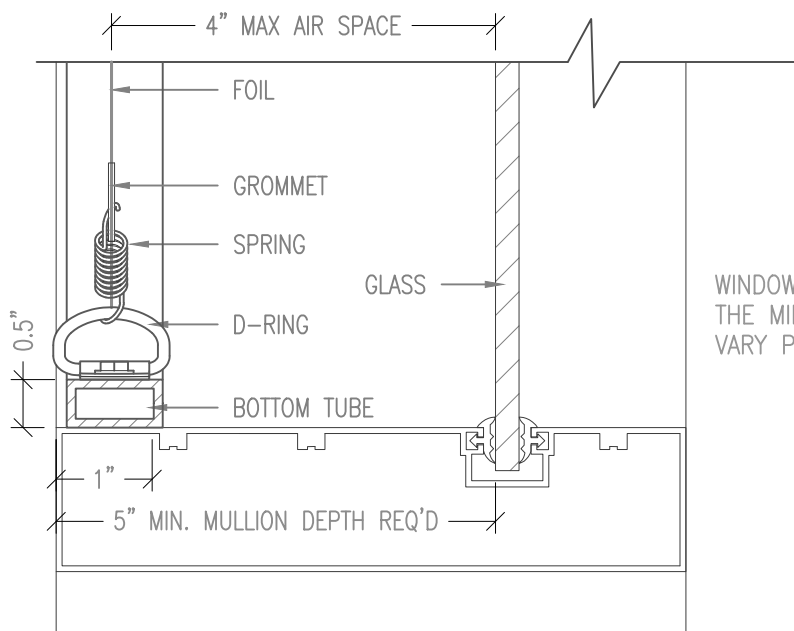

SINGLE LAYER WITH 4" TO GLASS

WINDOW MULLIONS ARE SHOWN ILLUSTRATIVELY AT THE MIN. DEPTHS. ACTUAL MULLION DEPTH WILL VARY PER APPLICATION.

TUBE/D-RING/SPRING/GROMMET MIN. MOUNTING REQUIREMENTS



99 SOUTH STREET, PASSAIC, NJ 07055
(p) 973-916-1166 (e) estimating@rpgacoustic.com

Title: CLEARSORBER FOIL-SINGLE
PEN. FREE OPT. 1 MIN. REQ'S.

Proj: RPG PRODUCT


Date: 8/22/22

By: ZAH

Scale: 6"=1'-0"

Path: F:\Project Mgmt - RPG\RPG PRODUCTS\ALL PRODUCTS DRAWING\CLRF\Clearsorber Foil\1-AutoCAD Drawings\Mounting\Window Mounting - Penetration Free Options.RVT

Comments:

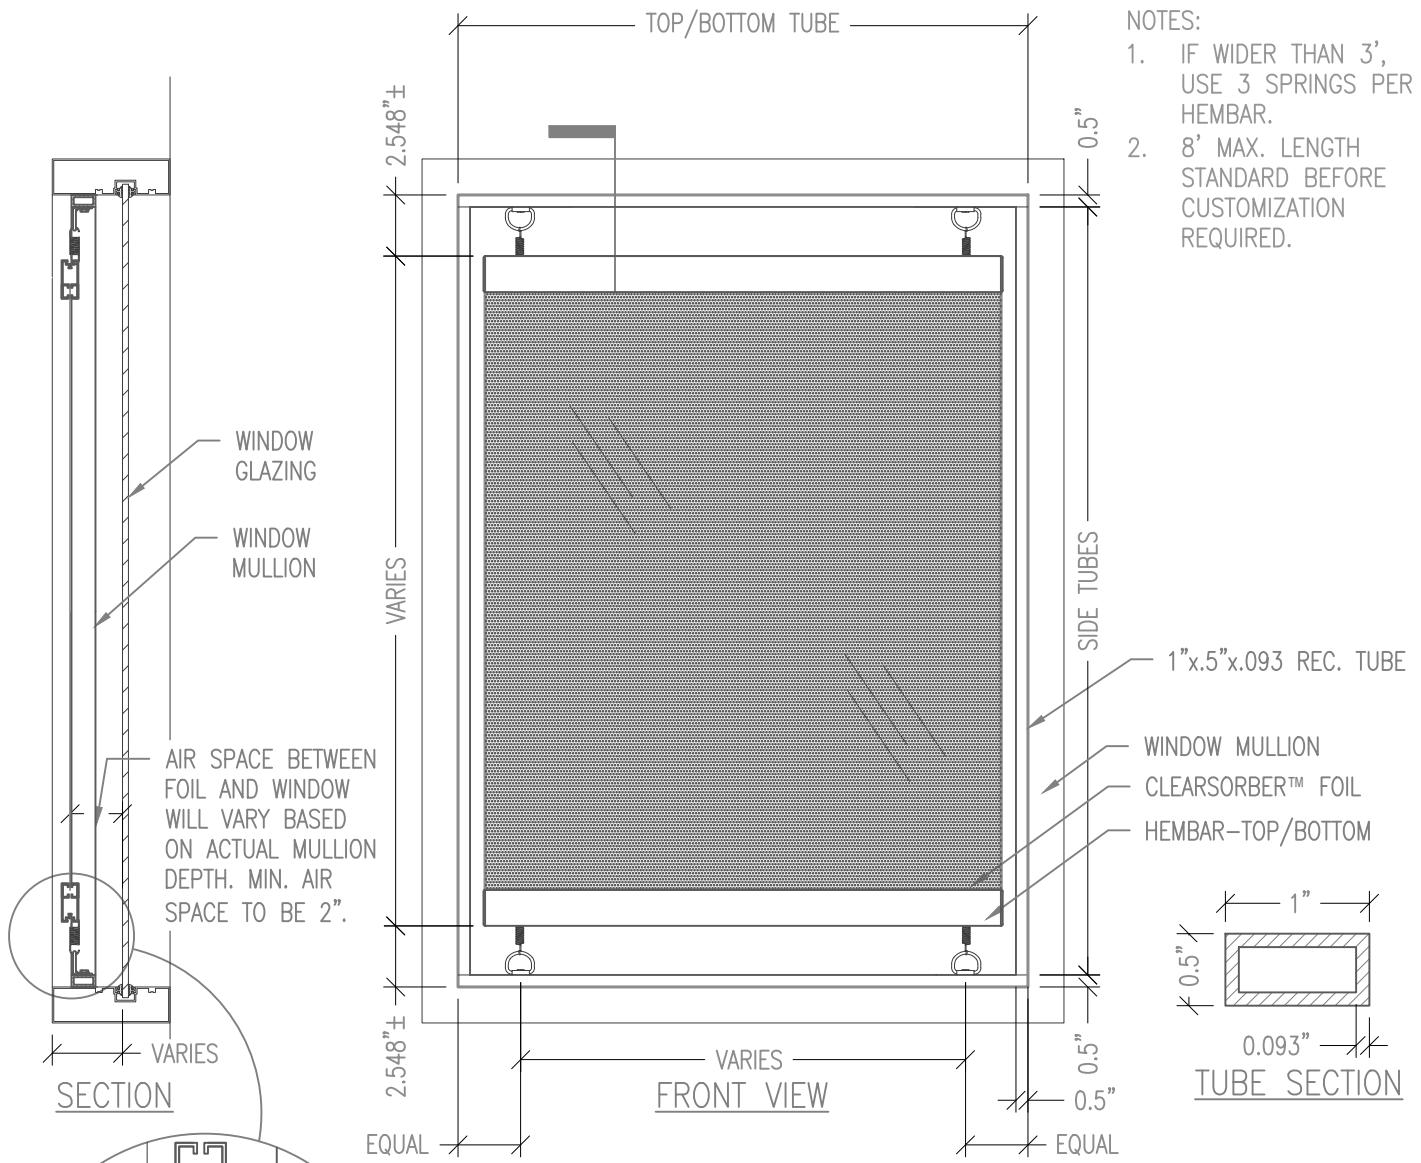

- NOTES:
1. IF WIDER THAN 3', USE 3 SPRINGS PER HEMBAR.
 2. 8' MAX. LENGTH STANDARD BEFORE CUSTOMIZATION REQUIRED.

INSTALLATION

1. CUT TOP & BOTTOM TUBES TO FIT SNUG WITHIN MULLIONS.
2. USING THE PREDRILLED SPRING HOLES IN THE HEMBAR FOR REFERENCE, SECURE THE D-RINGS (BY RPG) TO THE TUBES WITH SCREWS (BY OTHERS).
3. ADHERE TOP & BOTTOM TUBES TO MULLION USING THE SUPPLIED VHB TAPE (BY RPG).
4. CUT SIDE TUBES TO FIT SNUG BETWEEN TOP AND BOTTOM TUBES.
5. ADHERE SIDE TUBES TO MULLION USING THE SUPPLIED VHB TAPE (BY RPG).
6. INSERT SPRINGS (BY OTHERS) INTO PREDRILLED HOLES IN HEMBAR.
7. HANG HEMBAR WITH SPRINGS ONTO TOP D-RINGS (BY RPG) FIRST,
8. GRASP BOTTOM HEMBAR AND PULL TAUGHT AND HOOK SPRINGS ONTO BOTTOM D-RINGS (BY RPG).

NOTE:
 WINDOW MULLION IS SHOWN ILLUSTRATIVELY. ACTUAL MULLION DEPTH WILL VARY BASED ON APPLICATION.
 ALL HARDWARE PROVIDED UNLESS OTHERWISE NOTED.



(p) 973-916-1166 (e) estimating@rpgacoustic.com

Title: CLEARSORBER FOIL-SINGLE PEN, FREE MOUNT OPT, 2

Proj: RPG PRODUCT

Date: 8/22/22 By: ACT Scale: 6"=1'-0"

Path: F:\Project Mgmt - RPG\PROJECTS\ALL PRODUCTS DRAWING\CLEARSORBER Foil\1-AutoCAD Drawings\Mounting\Window Mounting - Penetration Free Options

Comments:
